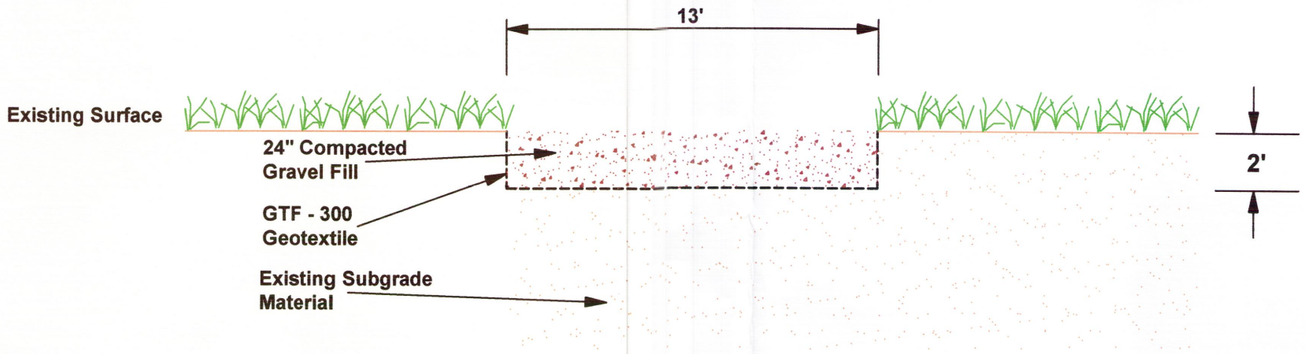

CROSS SECTION of TYPICAL LOW WATER CROSSING

Scale
0 1' 3' 5'

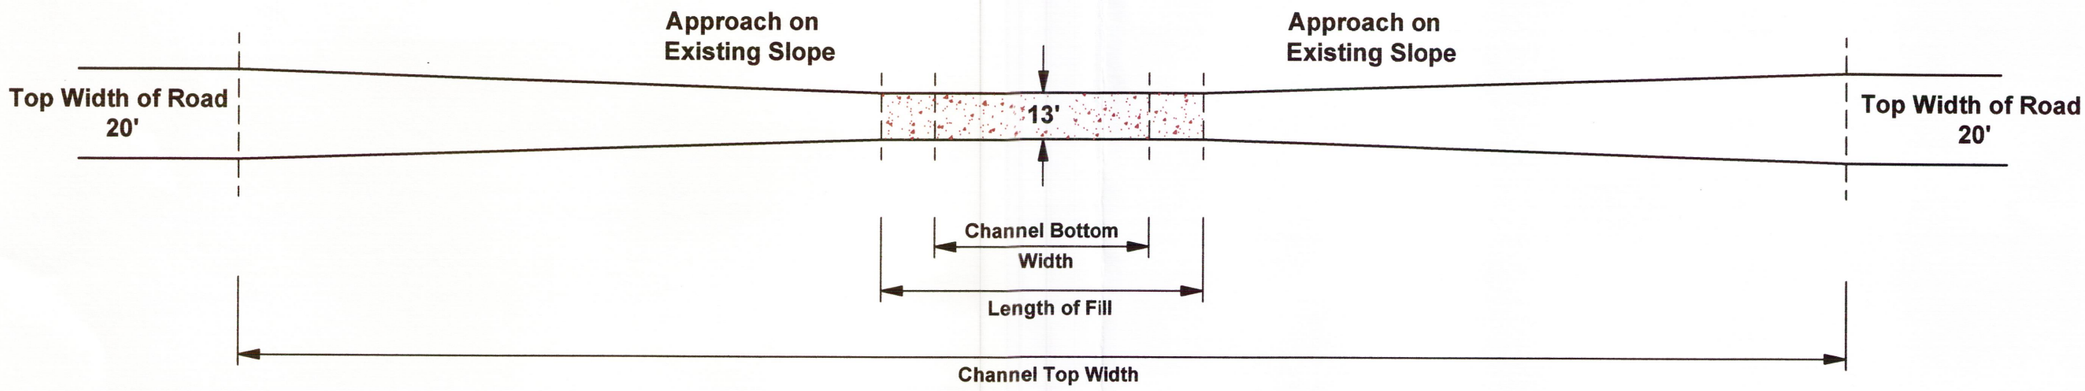

TYPICAL LOW WATER CROSSING

Scale
0 20' 40'

Black Hills Bentonite, L.L.C.		
Permit to Mine No. 281C		
Amendment Area No. 7		
Typical Low - Water Crossing Construction Design		
Figure MP-2		
Design by: Bruce Lawson Drawn by: Hathaway/Lawson	Date Drawn: 11/2000	Revised: 06/2009

I:\Shared Drawings\Design Drawings - Roads & Fences\Low Water Crossing - Gravel - 281C A7.dwg