Wyo-Ben, Inc.
Proposed Pit 98T Cross Section Schematic
Figure MP-7

Proposed Pit 98T Cross Section A-A'
Phase 2 Contoured Out-of-Pit Overburden Schematic

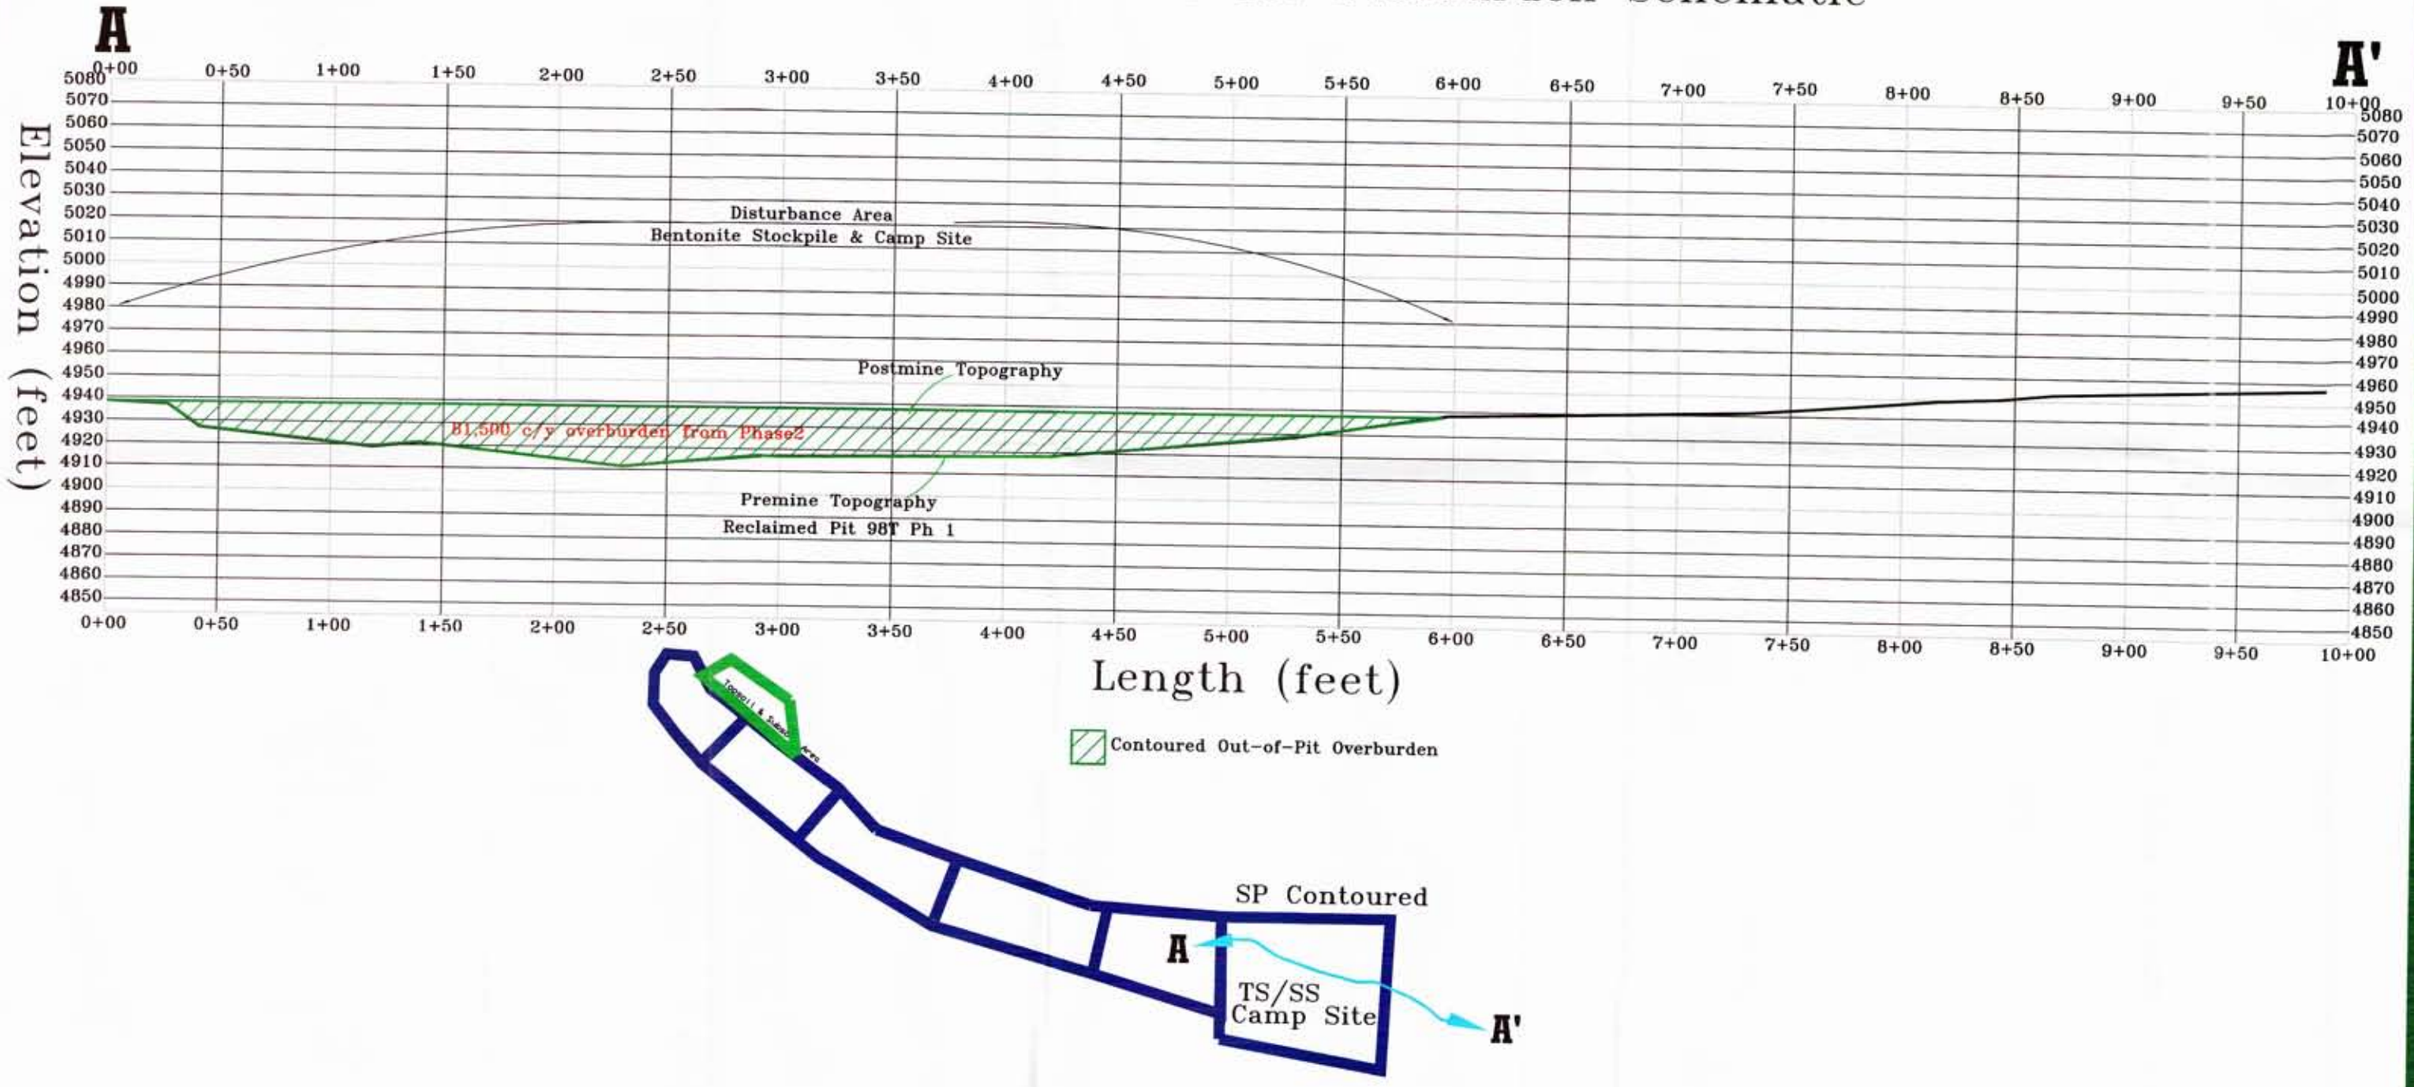

Wyo-Ben, Inc.
Proposed Pit 104T Cross Section Schematic
Figure MP-9

Proposed Pit 104T Cross Section A-A'
Phase 1 Contoured Out-of-Pit Overburden Schematic

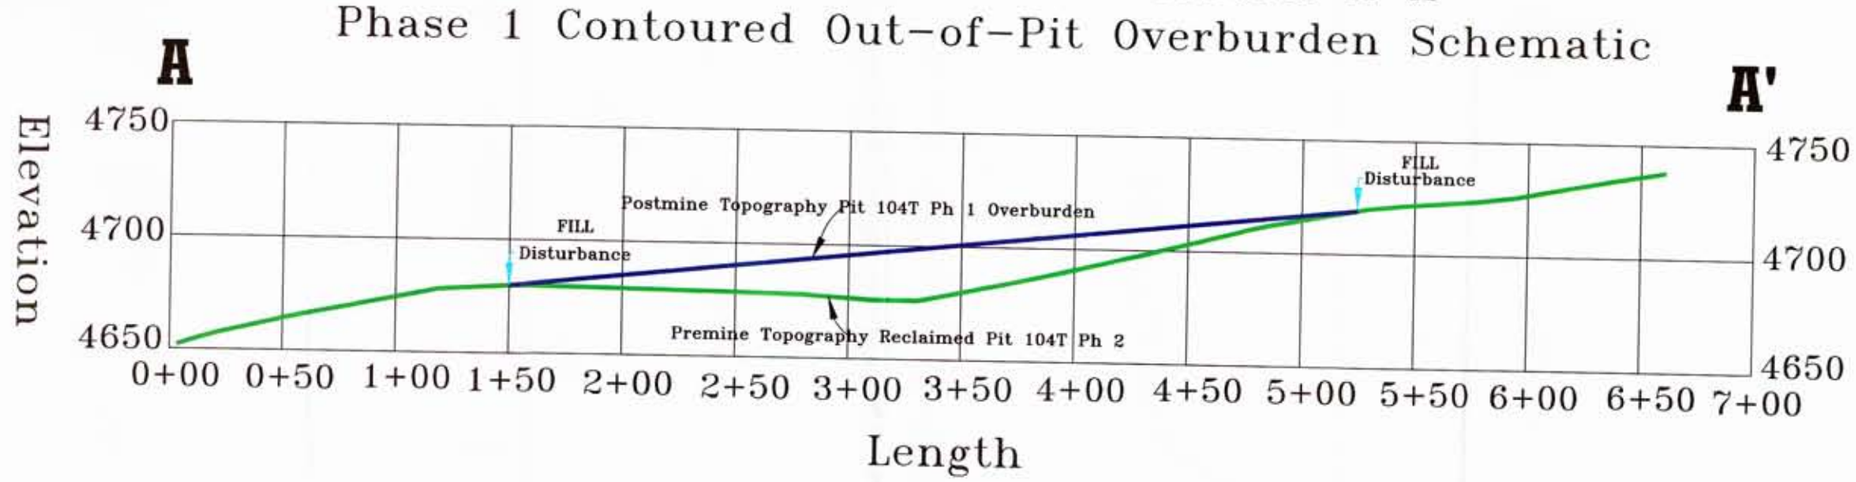

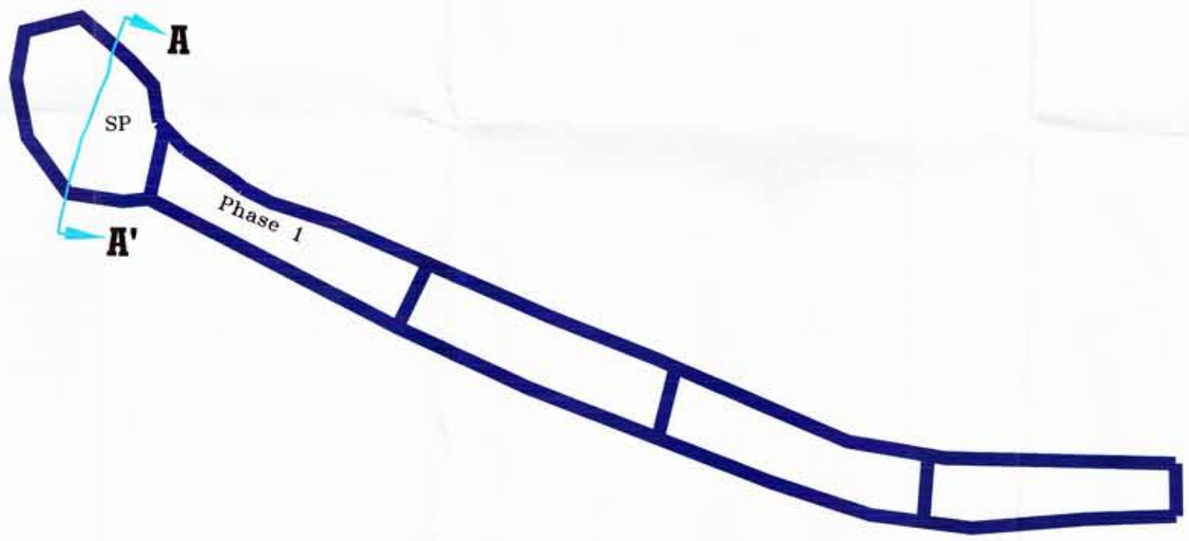

Not To Scale

Wyo-Ben, Inc.

Proposed Pit 102T Cross Section Schematics

Figures MP-8a and MP-8b

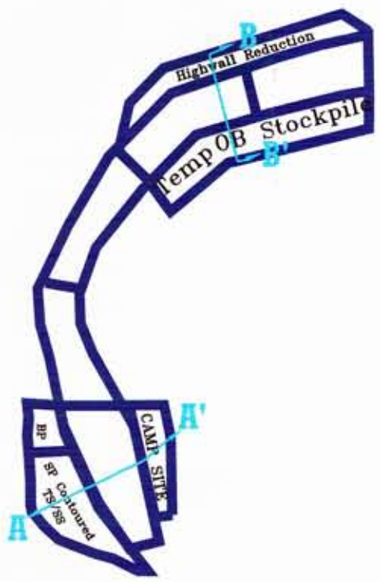

Figure MP-8b
Proposed Pit 102T Cross Section B-B'
Highwall Reduciton Schematic

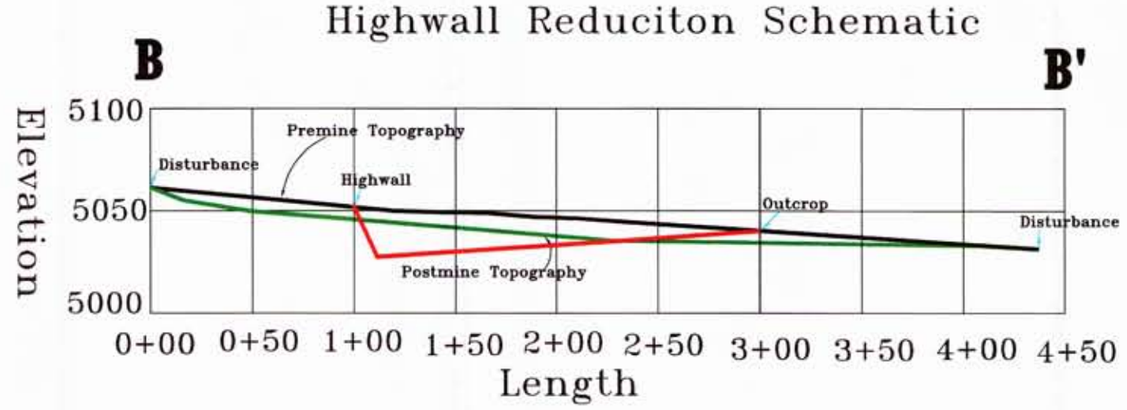

Figure MP-8a
Proposed Pit 102T Cross Section A-A'
Phase 1 Contoured Out-of-Pit Overburden Schematic

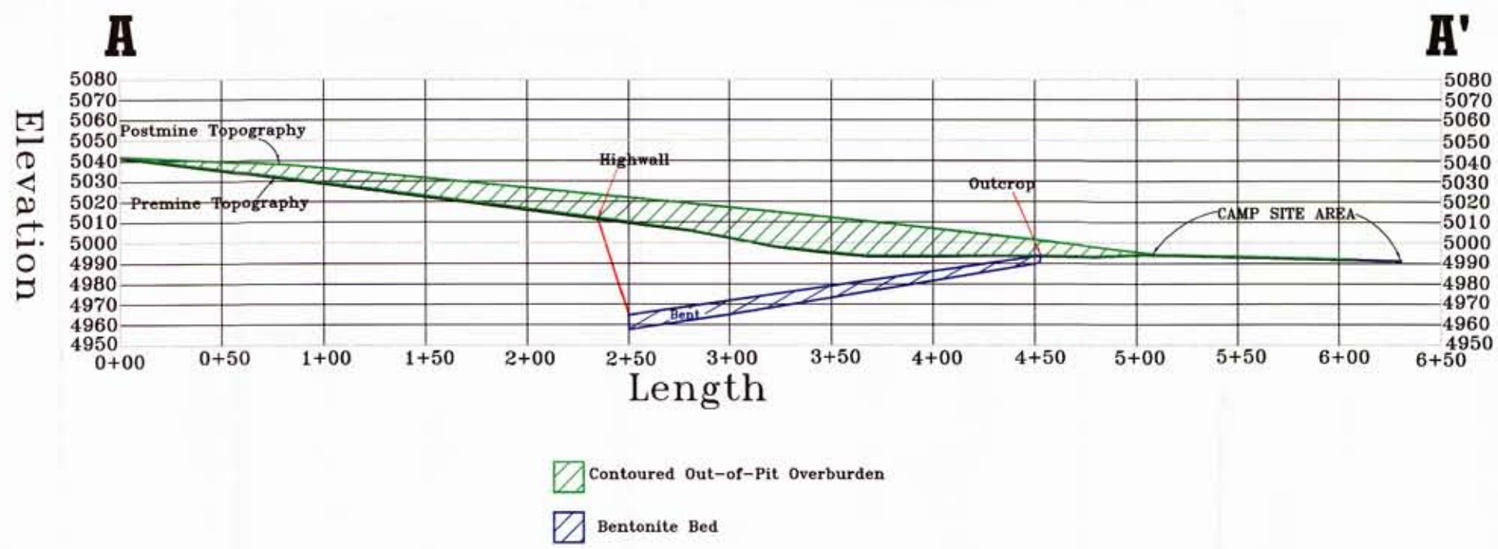

Not To Scale