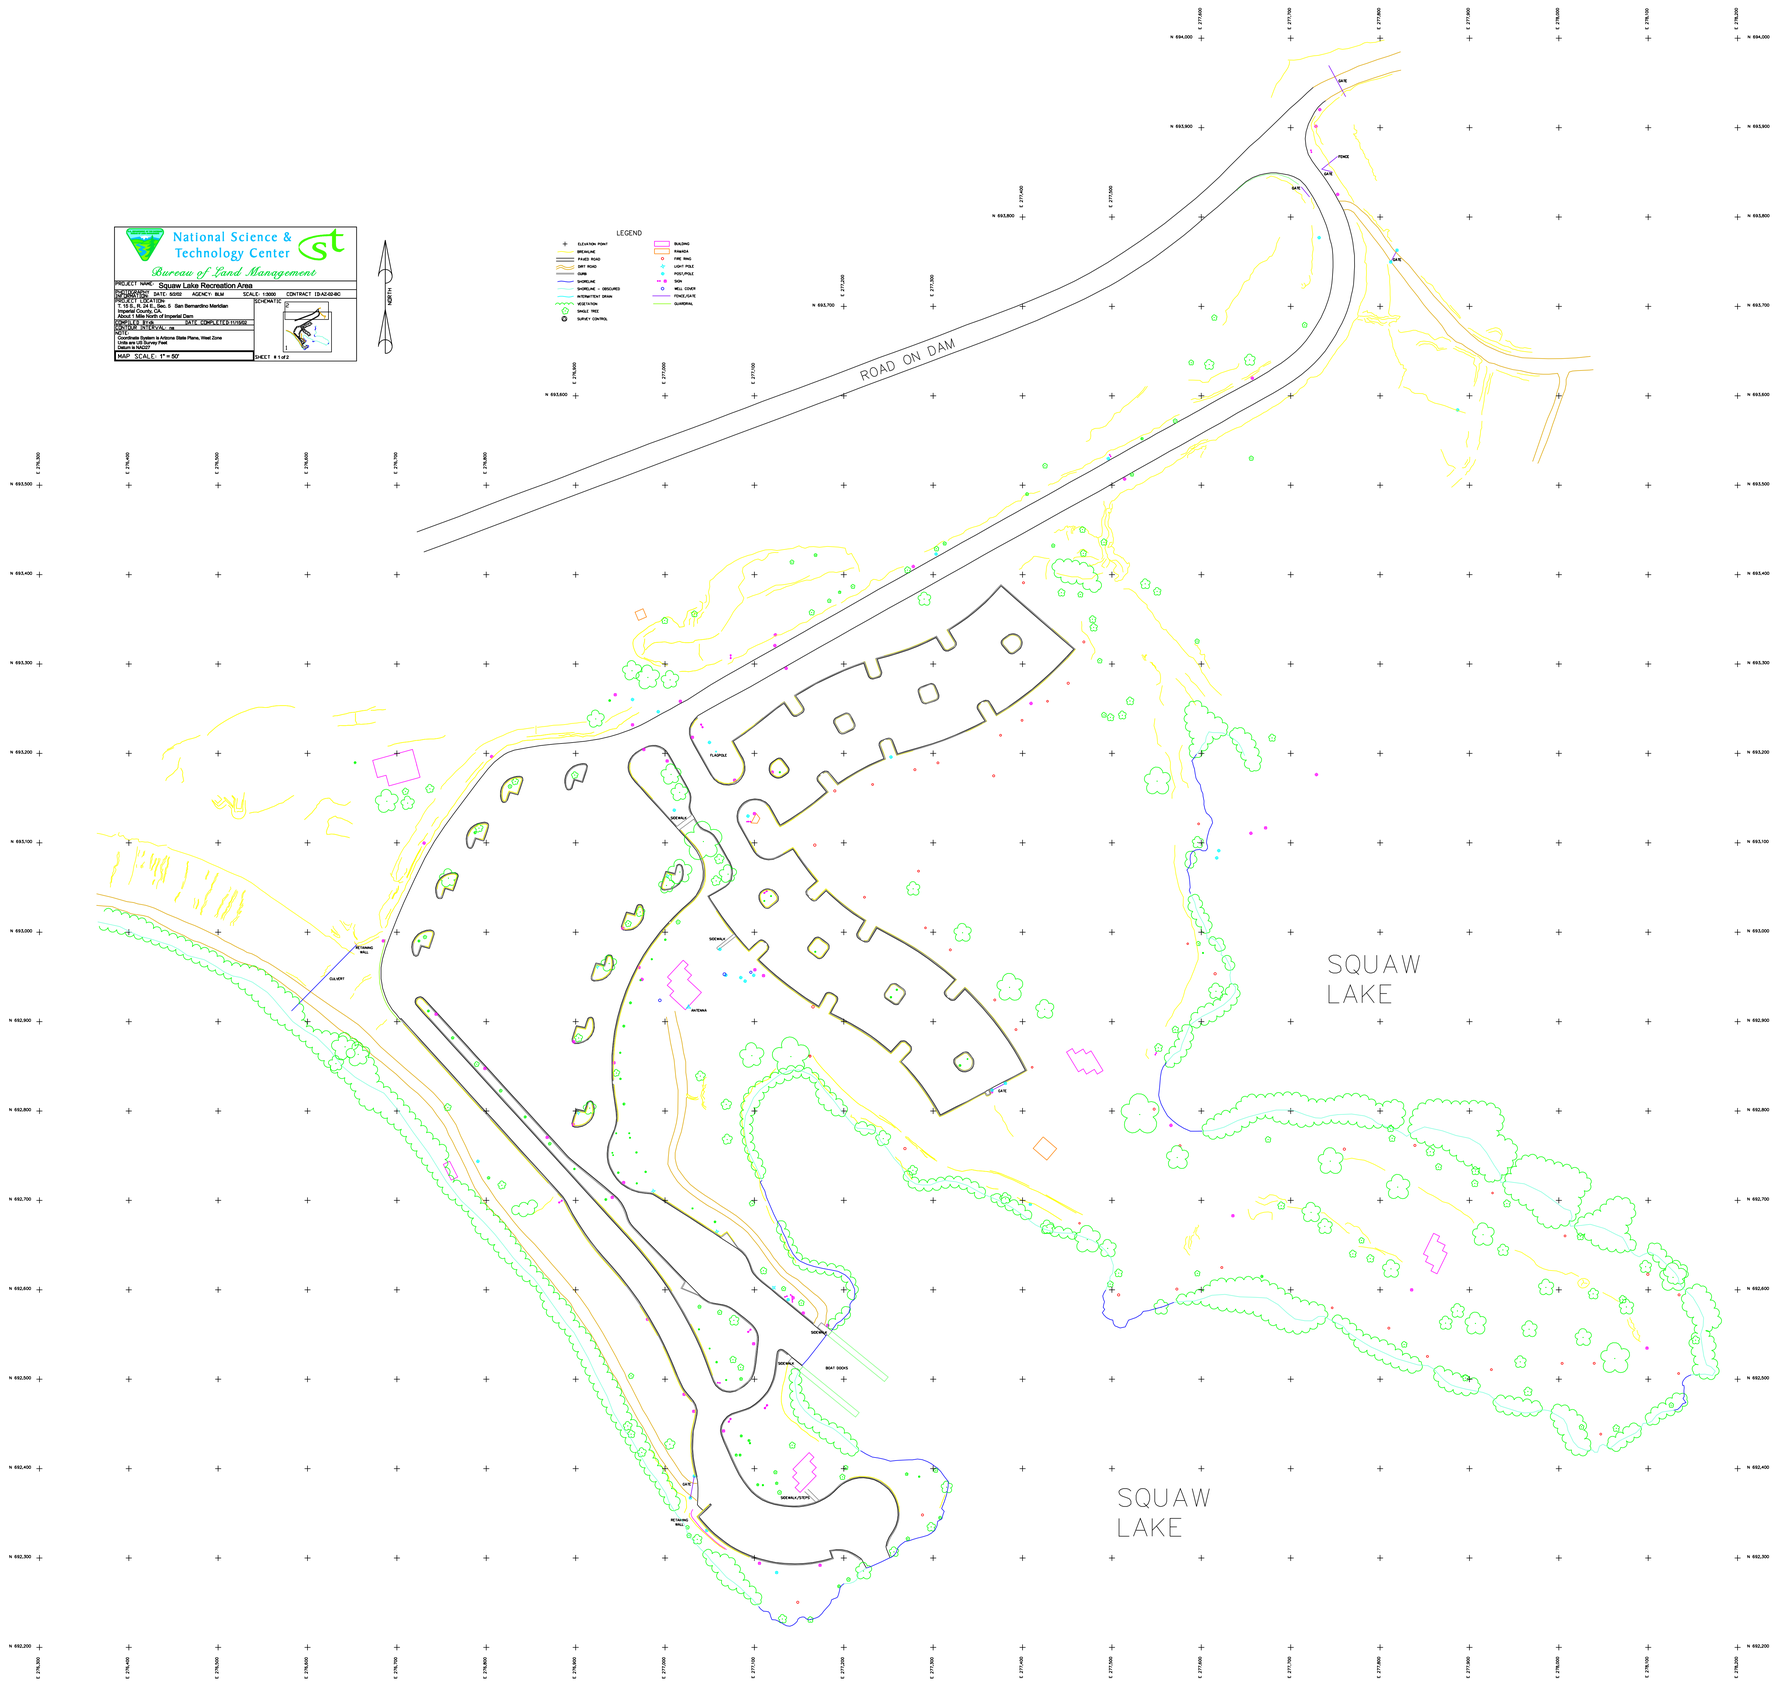
National Science & Technology Center
Bureau of Land Management
PROJECT NAME: Squaw Lake Recreation Area
SCALE: 1:3000
CONTRACT ID:AZ-02-BC
LOCATION:
T. 15 S., R. 22 E., Sec. 5 San Bernardino Meridian
Imperial County, CA.
About 1 Mile North of Imperial Dam
SURVEYED BY:
DATE COMPLETED:
NOTES:
Coordinate System is Arizona State Plane, West Zone
Units are US Survey Feet
Datum is NAD27
MAP SCALE: 1" = 50'
SHEET 1 of 2
SCHEMATIC
NORTH
LEGEND
ELEVATION POINT
BREAKLINE
PAVED ROAD
DIRT ROAD
CURB
SHORELINE
SHORELINE - OBSCURED
INTERMITTENT DRAIN
VEGETATION
SINGLE TREE
SURVEY CONTROL
BUILDING
FENCE
FIRE RING
LIGHT POLE
POST/POLE
SIGN
MELL COVER
FENCE/GATE
GUARDRAIL
ROAD ON DAM
SQUAW LAKE
SQUAW LAKE
GATE
FENCE
FLAGPOLE
SIDEWALK
RETAINING WALL
CULVERT
BOAT DOCKS
SIDEWALK/STEPS