TOWNSHIP 1 NORTH RANGE 20 EAST OF THE WILLAMETTE MERIDIAN, OREGON

PRINEVILLE DISTRICT

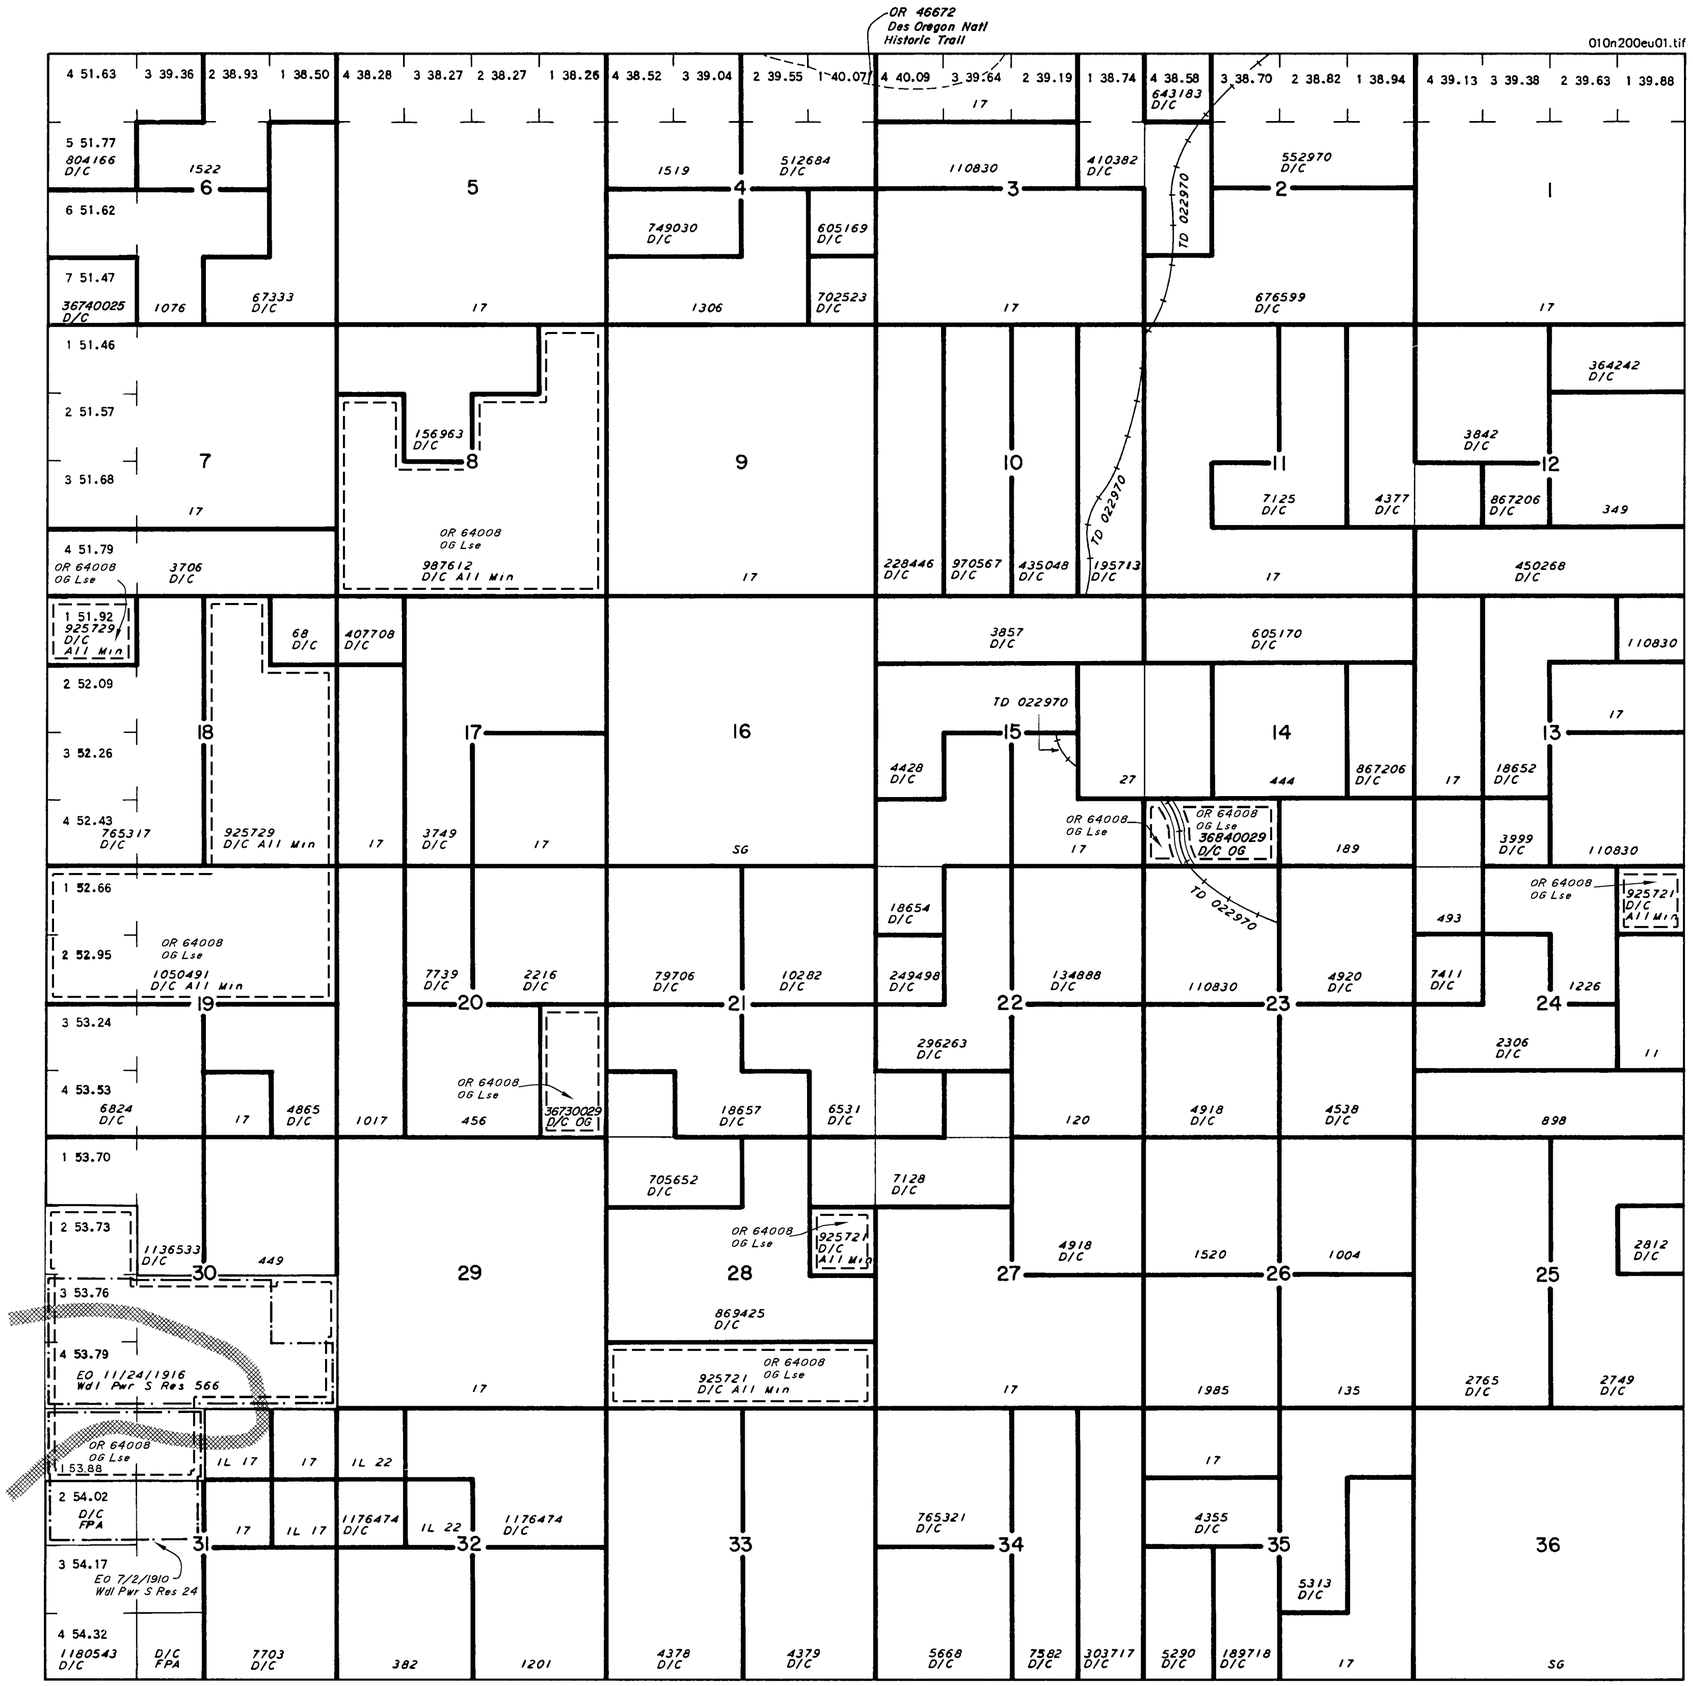

SCALE in Chains

10 5 0 10 20 30 40 60 80

660 0 660 2640 5960 5280

SCALE in Feet

WARNING STATEMENT

This plat is the Bureau's Record of Title, and should be used only as a graphic display of the township survey data. Records hereon do not reflect title changes which may have been affected by lateral movements of rivers or other bodies of water. Refer to the cadastral surveys for official survey information.

STATUS OF PUBLIC DOMAIN LAND AND MINERAL TITLES

MT/USE PLAT

INDEX TO SEGREGATED TRACTS				
RESURVEY	ORIGINAL SURVEY			
TRACT NO	T	R	SEC	SUBDIVISION

FOR ORDERS AFFECTING DISPOSAL OR USE OF UNIDENTIFIED LANDS WITHDRAWN FOR CLASSIFICATION, MINERAL, WATER AND/OR OTHER PUBLIC PURPOSES, REFER TO INDEX OF MISCELLANEOUS DOCUMENTS.

SO 10/08/1935 Pwr S Res 24, Pwr S Res Open to Entry subj to Sec 24 FPA
Sec 30: Lots 3,4,E½SW¼,W½SE¼,SE¼SE¼
Sec 31: Lots 1,2,E½NW¼

OR 4377 SD OCI Mult Use
All unapprop pulbic land
Secs 30, 31

OR 46672 Des Oregon Natl Historic Trail Act
11/10/1978 Historical information only, does not denote public access across private land

OR 44721 Wdl BLM John Day Wild & Scenic River
10/28/1988
Secs 5, 6, 7 M&B

FILE REF: 010n200eu01.tif	ACAD Map 6/GTX RasterCAD 6.0
CONVERT JPEG: 02/22/2000	BY: H. GISCH
LAST UPDATE: 01/16/2007	BY: D. LEAVENWORTH
POSTED TO PUBLIC RECORDS: 01/31/2007	
SURVEYED TOWNSHIP	
SURVEYED COORDINATE SOURCE:	
GCDB NAD 83 CURRENT TO:	N/A
IMAGE SOURCE:	SCANNED ORIGINAL MTP
PROJECTION:	N/A
COORDINATE ELEVATION:	N/A
SOURCE FOR METES & BOUNDS:	N/A
NOTES:	
USE PLAT: Lsbl Min	

T. 1 N.
R. 20 E.