TOWNSHIP I SOUTH RANGE II EAST OF THE WILLAMETTE MERIDIAN, OREGON

PRINEVILLE DISTRICT

WASCO COUNTY

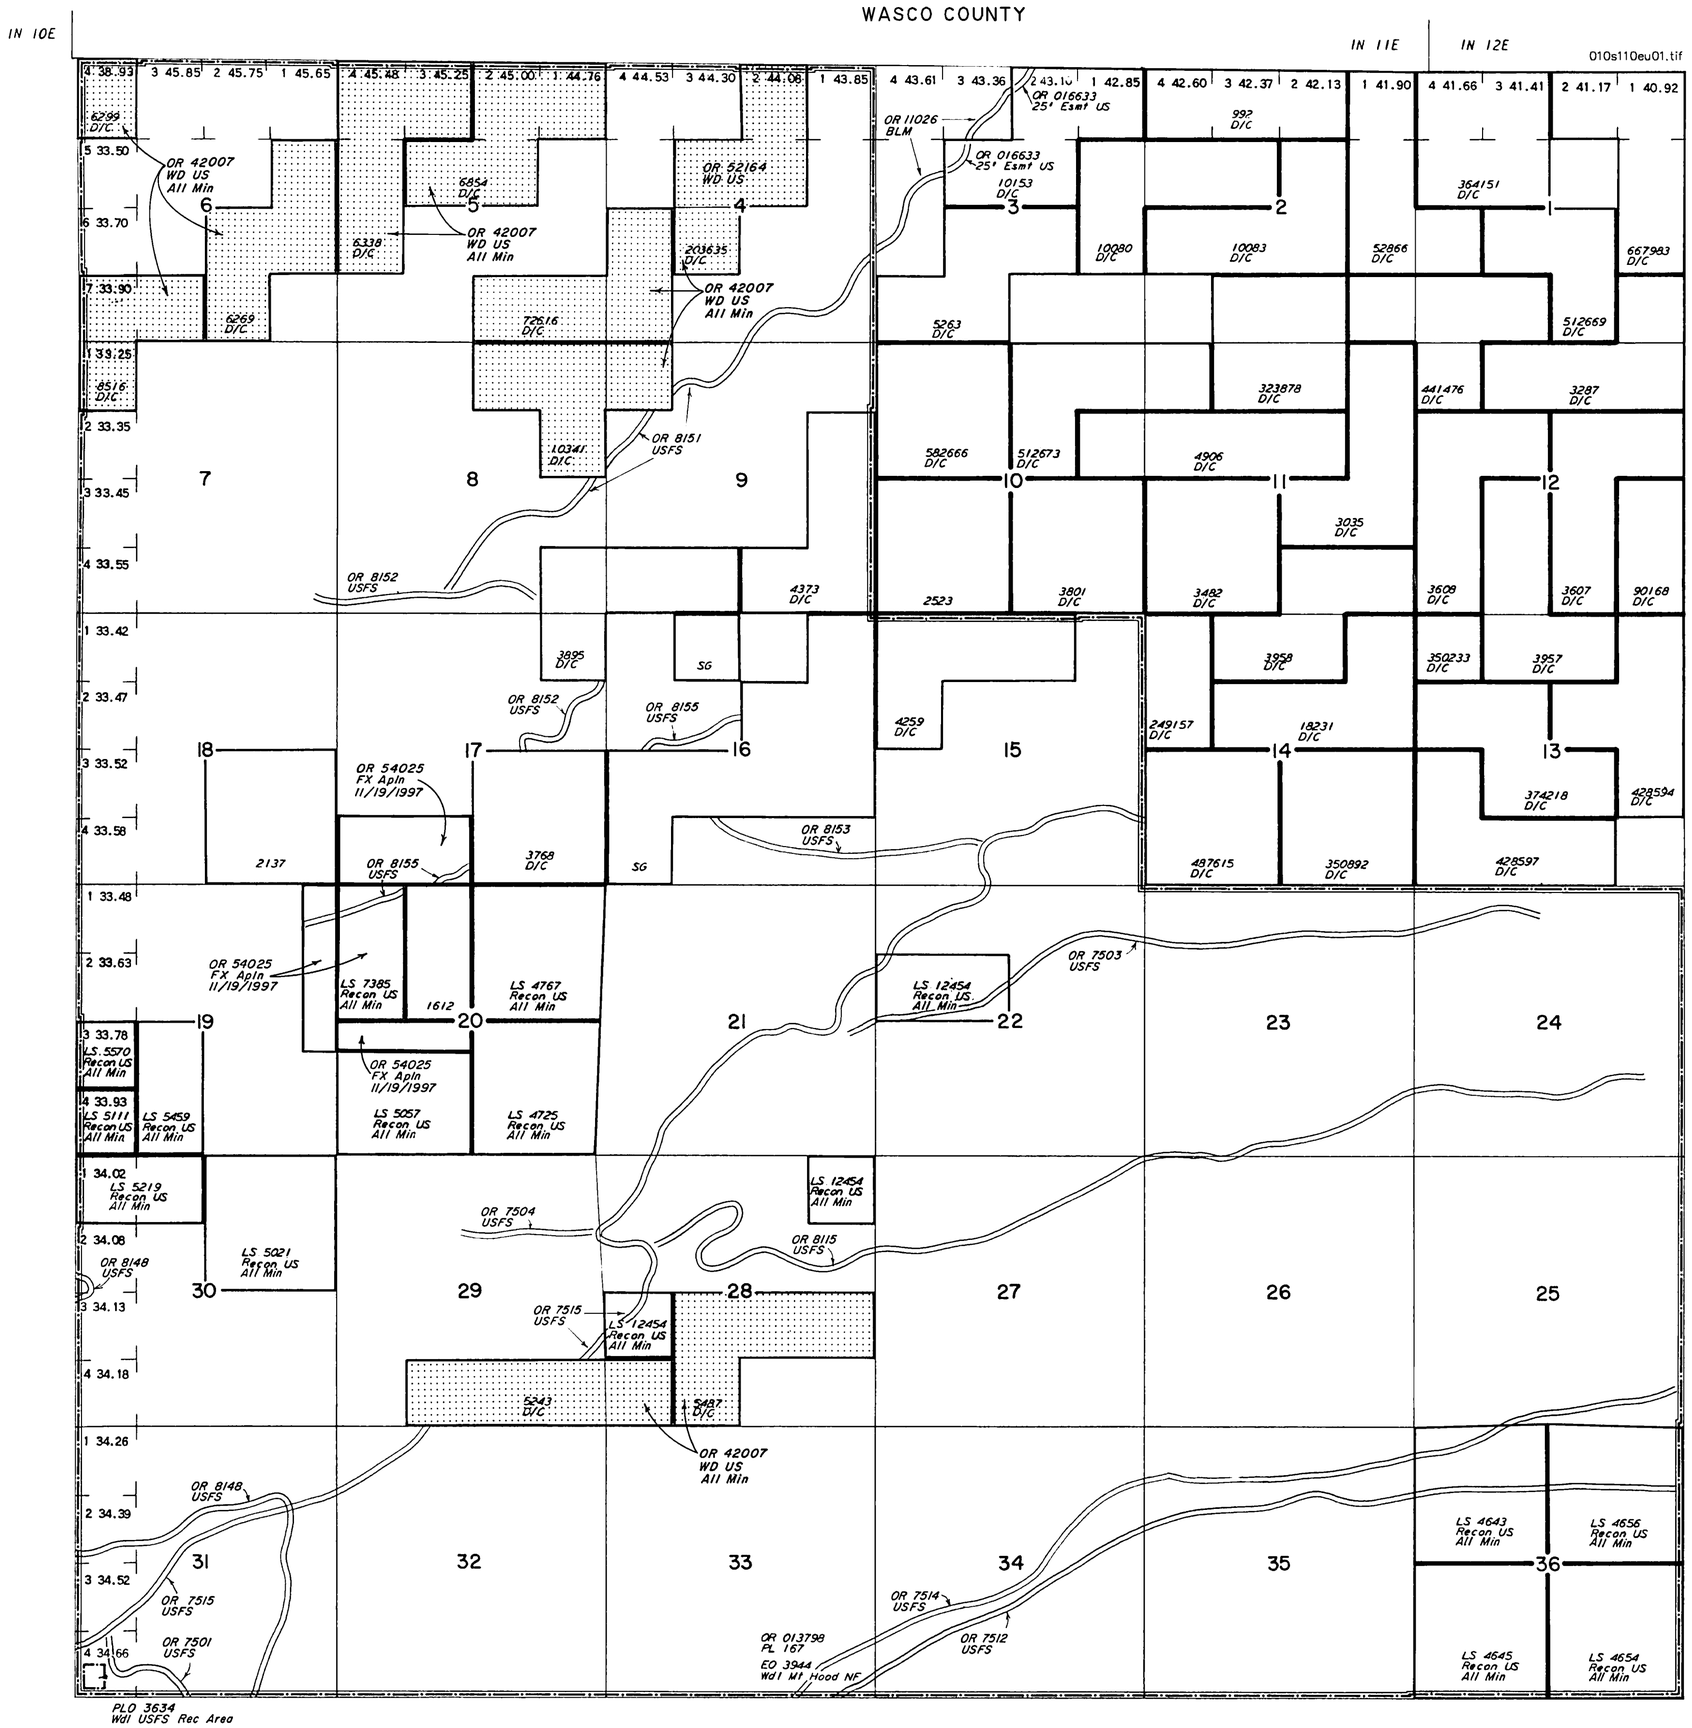

SCALE in Chains

10 5 0 10 20 30 40 60 80

660 0 660 2640 3960 5280

SCALE in Feet

WARNING STATEMENT

This plat is the Bureau's Record of Title, and should be used only as a graphic display of the township survey data. Records hereon do not reflect title changes which may have been effected by lateral movements of rivers or other bodies of water. Refer to the cadastral surveys for official survey information.

STATUS OF PUBLIC DOMAIN LAND AND MINERAL TITLES

MT/USE PLAT

INDEX TO SEGREGATED TRACTS				
RESURVEY	ORIGINAL SURVEY			
TRACT NO	T	R	SEC	SUBDIVISION

FOR ORDERS AFFECTING DISPOSAL OR USE OF UNIDENTIFIED LANDS WITHDRAWN FOR CLASSIFICATION, MINERAL, WATER AND/OR OTHER PUBLIC PURPOSES, REFER TO INDEX OF MISCELLANEOUS DOCUMENTS

OR 013798 Det PL 167 (Act of Cong 07/23/1955) completed 03/13/1964, all NR surface Mgmt by USFS

OR 4377 SD O Cl Mult Use All Unapprop public lands Secs 1,2,3

OR 57509 Wdl Pwr Proj 12197 Secs 17,20 Subdiv Und

FILE REF 010s110eu01.tif	ACAD Map2000/GTX RasterCAD 6.0	
CONVERT JPEG 09/20/2002	BY H GISCH	
LAST UPDATE 11/20/2003	BY R LIGONS	
POSTED TO PUBLIC RECORDS 12/09/2002		
SURVEYED TOWNSHIP		
SURVEYED COORDINATE SOURCE		
GCDB NAD 83 CURRENT TO	N/A	
IMAGE SOURCE	SCANNED ORIGINAL MTP	
PROJECTION	N/A	
COORDINATE ELEVATION	N/A	
SOURCE FOR METES & BOUNDS	N/A	
NOTES		
USE PLAT Lsbl Min		

T I S
R II E