TOWNSHIP 2 NORTH RANGE 2 WEST OF THE WILLAMETTE MERIDIAN, OREGON

SALEM DISTRICT - TILLAMOOK RA

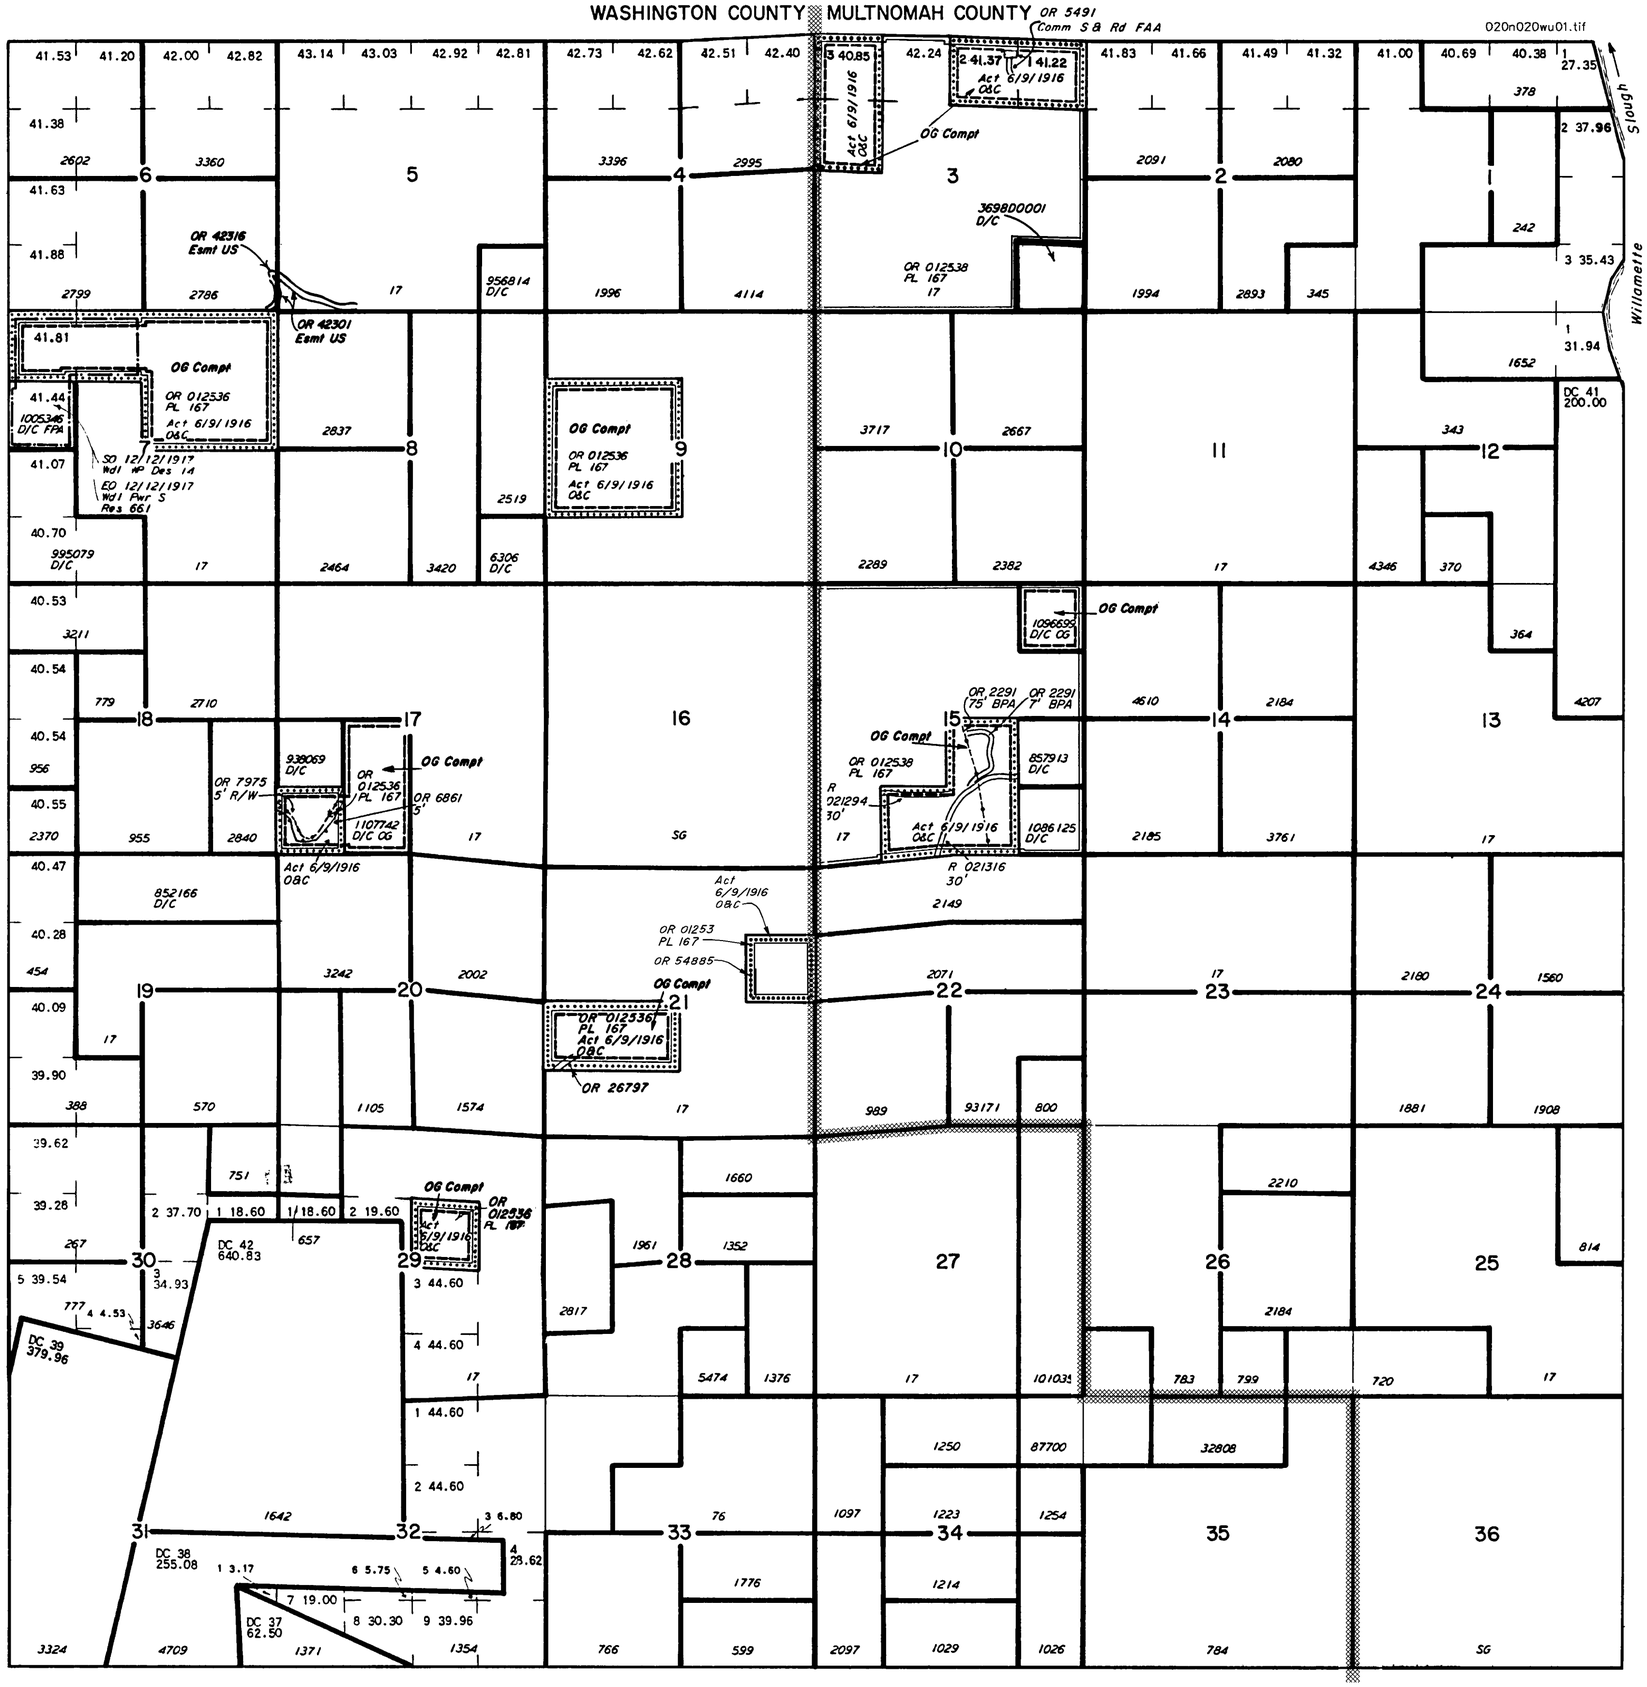

STATUS OF PUBLIC DOMAIN LAND AND MINERAL TITLES

MT/USE PLAT

INDEX TO SEGREGATED TRACTS				
RESURVEY	ORIGINAL SURVEY			
TRACT NO	T	R	SEC	SUBDIVISION

FOR ORDERS AFFECTING DISPOSAL OR USE OF UNIDENTIFIED LANDS WITHDRAWN FOR CLASSIFICATION, MINERAL, WATER AND/OR OTHER PUBLIC PURPOSES, REFER TO INDEX OF MISCELLANEOUS DOCUMENTS.

OR 012538 Det PL 167 (Act of Cong 07/23/1955) completed 03/14/1963, All PD surface Mgmt by BLM

OR 012536 Det PL 167 (Act of Cong 07/23/1955) completed 10/30/1964, All PD surface Mgmt by BLM

OR 36110 R&PP Lse
Sec 15: NE¼SE¼ M&B 1.30 Ac

FILE REF: 020n020wu01.tif	ACAD Map2000/GTX RasterCAD 6.0
CONVERT JPEG: 11/04/2002	BY: H. GISCH
LAST UPDATE: 06/16/2006	BY: R. LIGONS
POSTED TO PUBLIC RECORDS: 07/06/2006	
SURVEYED TOWNSHIP	
SURVEYED COORDINATE SOURCE:	
GCDB NAD 83 CURRENT TO:	N/A
IMAGE SOURCE:	SCANNED ORIGINAL MTP
PROJECTION:	N/A
COORDINATE ELEVATION:	N/A
SOURCE FOR METES & BOUNDS:	N/A
NOTES:	
USE PLAT: Lsbl Min	

T. 2 N.
R. 2 W.

WARNING STATEMENT

This plat is the Bureau's Record of Title, and should be used only as a graphic display of the township survey data. Records hereon do not reflect title changes which may have been effected by lateral movements of rivers or other bodies of water. Refer to the cadastral surveys for official survey information