# TOWNSHIP 2 NORTH RANGE 26 EAST OF THE WILLAMETTE MERIDIAN, OREGON

VALE DISTRICT - BAKER RA

MORROW COUNTY

020n260eu01.tif

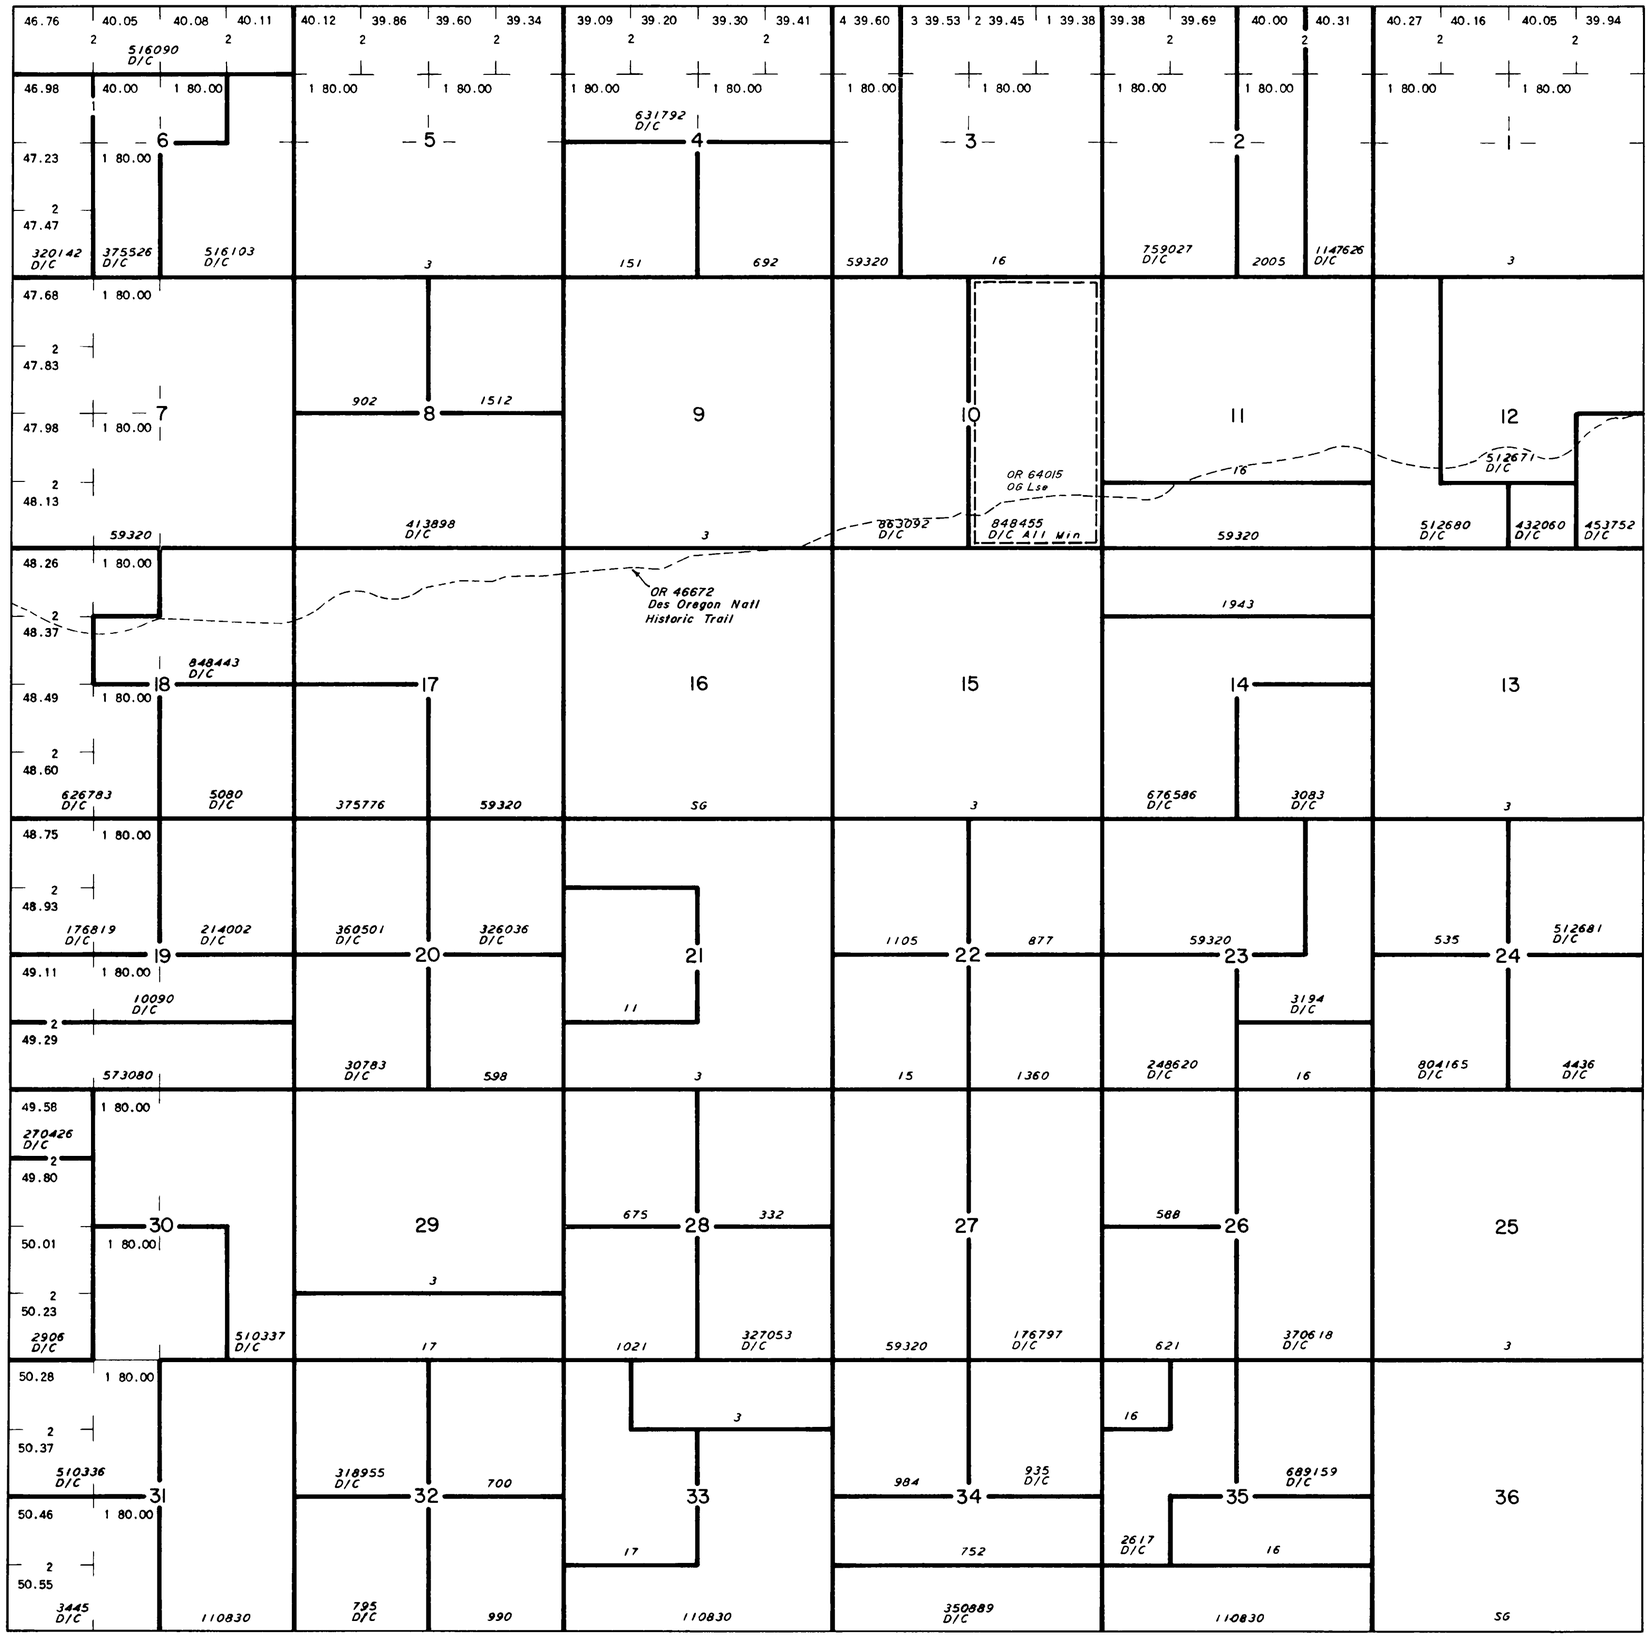


SCALE in Chains

SCALE in Feet

WARNING STATEMENT

This plat is the Bureau's Record of Title, and should be used only as a graphic display of the township survey data. Records hereon do not reflect title changes which may have been effected by lateral movements of rivers or other bodies of water. Refer to the cadastral surveys for official survey information

## STATUS OF PUBLIC DOMAIN LAND AND MINERAL TITLES

## MT/USE PLAT

| INDEX TO SEGREGATED TRACTS | | | | |
|---|---|---|---|---|
| RESURVEY | ORIGINAL SURVEY | | | |
| TRACT NO | T | R | SEC | SUBDIVISION |
| | | | | |
| | | | | |
| | | | | |
| | | | | |
| | | | | |
| | | | | |
| | | | | |
| | | | | |
| | | | | |

*FOR ORDERS AFFECTING DISPOSAL OR USE OF UNIDENTIFIED LANDS WITHDRAWN FOR CLASSIFICATION, MINERAL, WATER AND/OR OTHER PUBLIC PURPOSES, REFER TO INDEX OF MISCELLANEOUS DOCUMENTS.*

*OR 46672 Des Oregon Natl Historic Trail Act 11/10/1978 Historical information only, does not denote public access across private land*

| | |
|---|---|
| FILE REF: 020n260eu01.tif | ACAD Map2000/GTX RasterCAD 6.0 |
| CONVERT JPEG: 02/22/2006 | BY: H. GISCH |
| LAST UPDATE: 01/17/2007 | BY: D. LEAVENWORTH |
| POSTED TO PUBLIC RECORDS: 01/31/2007 | |
| SURVEYED TOWNSHIP | |
| SURVEYED COORDINATE SOURCE: | |
| GCDB NAD 83 CURRENT TO: | N/A |
| IMAGE SOURCE: | SCANNED ORIGINAL MTP |
| PROJECTION: | N/A |
| COORDINATE ELEVATION: | N/A |
| SOURCE FOR METES & BOUNDS: | N/A |
| NOTES: | |
| USE PLAT: Lsbl Min | |

T. 2 N.
R. 26 E.