TOWNSHIP 2 NORTH RANGE 45 EAST OF THE WILLAMETTE MERIDIAN, OREGON

VALE DISTRICT - BAKER RA

WALLOWA COUNTY

020n450em01.tif

3N 46E

2N 45½E

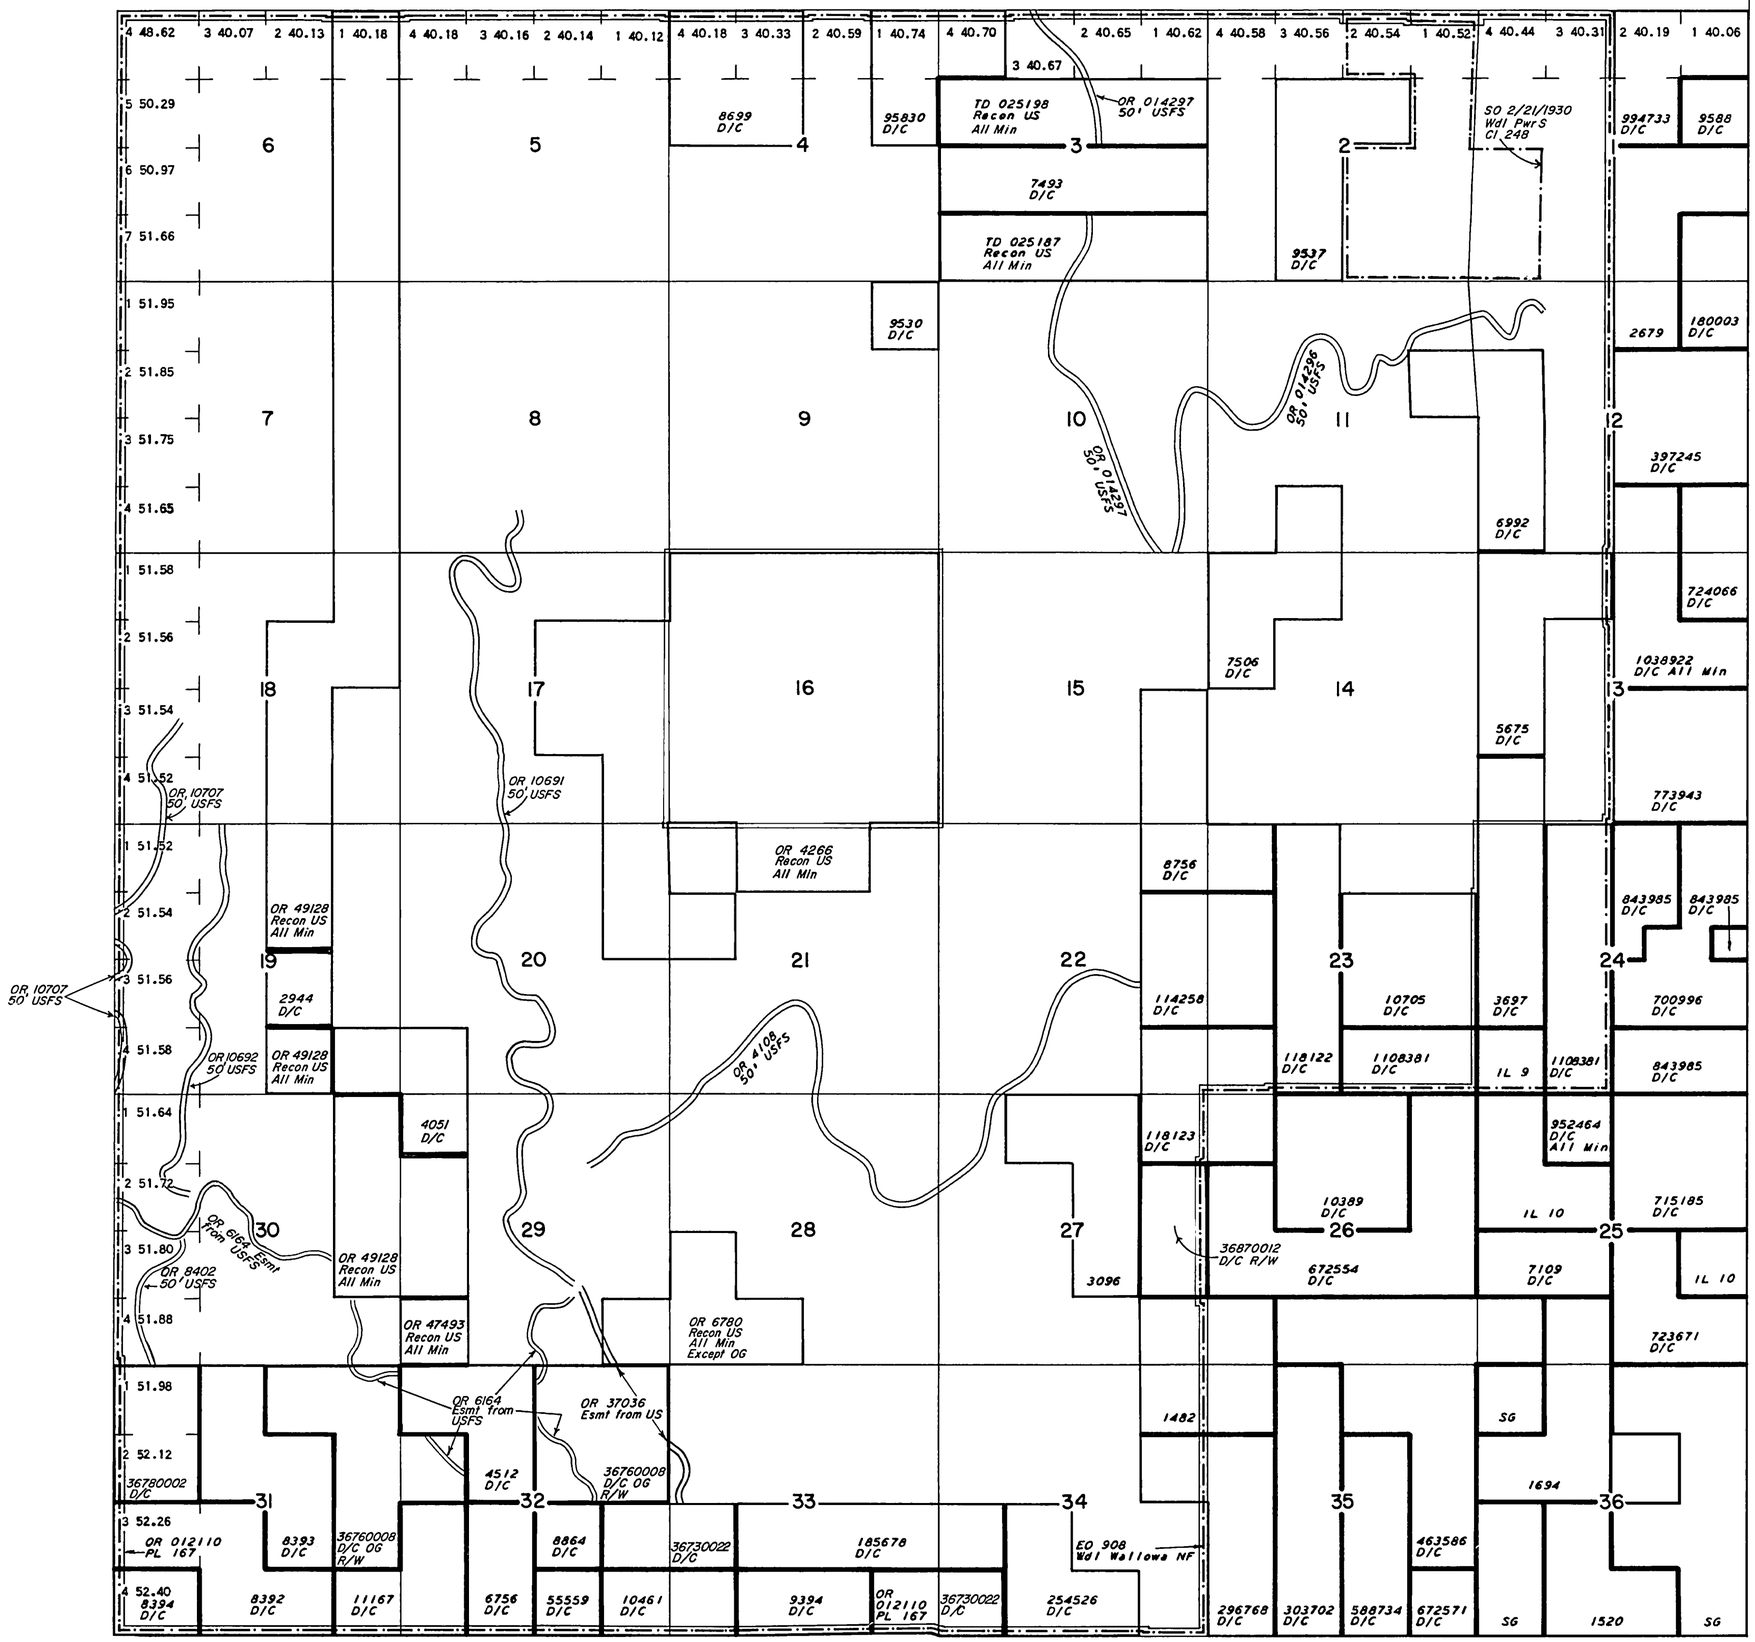

SCALE in Chains

10 5 0 10 20 30 40 60 80

660 0 660 2640 3960 5280

SCALE in Feet

WARNING STATEMENT

This plat is the Bureau's Record of Title, and should be used only as a graphic display of the township survey data. Records hereon do not reflect title changes which may have been affected by lateral movements of rivers or other bodies of water. Refer to the cadastral surveys for official survey information

STATUS OF PUBLIC DOMAIN LAND AND MINERAL TITLES

MT PLAT

INDEX TO SEGREGATED TRACTS				
RESURVEY	ORIGINAL SURVEY			
TRACT NO	T	R	SEC	SUBDIVISION

FOR ORDERS AFFECTING DISPOSAL OR USE OF UNIDENTIFIED LANDS WITHDRAWN FOR CLASSIFICATION, MINERAL, WATER AND/OR OTHER PUBLIC PURPOSES, REFER TO INDEX OF MISCELLANEOUS DOCUMENTS

OR 012110 Det PL 167 (Act of Cong 07/23/1955) completed 10/12/1962, all NF surface Mgmt by USFS

PL O 2938 Pwr S Cl 248 Open to Entry Subj to Sec 24 FPA

Sec 1: W½SW¼

Sec 2: Lots 1,2, SE¼NE¼, SE¼

FILE REF 020n450em01.tif	ACAD Map2000/GTX RasterCAD 6.0
CONVERT JPEG 09/28/1999	BY H GISCH
LAST UPDATE 03/04/2003	BY D LEAVENWORTH
POSTED TO PUBLIC RECORDS 06/24/2003	
SURVEYED TOWNSHIP	
SURVEYED COORDINATE SOURCE	
GCDB NAD 83 CURRENT TO	N/A
IMAGE SOURCE	SCANNED ORIGINAL MTP
PROJECTION	N/A
COORDINATE ELEVATION	N/A
SOURCE FOR METES & BOUNDS	N/A
NOTES	
USE PLAT	

T 2 N
R 45 E