TOWNSHIP 3 SOUTH RANGE 4 EAST OF THE WILLAMETTE MERIDIAN, OREGON

SALEM DISTRICT

CLACKAMAS COUNTY

030s040em01.tif

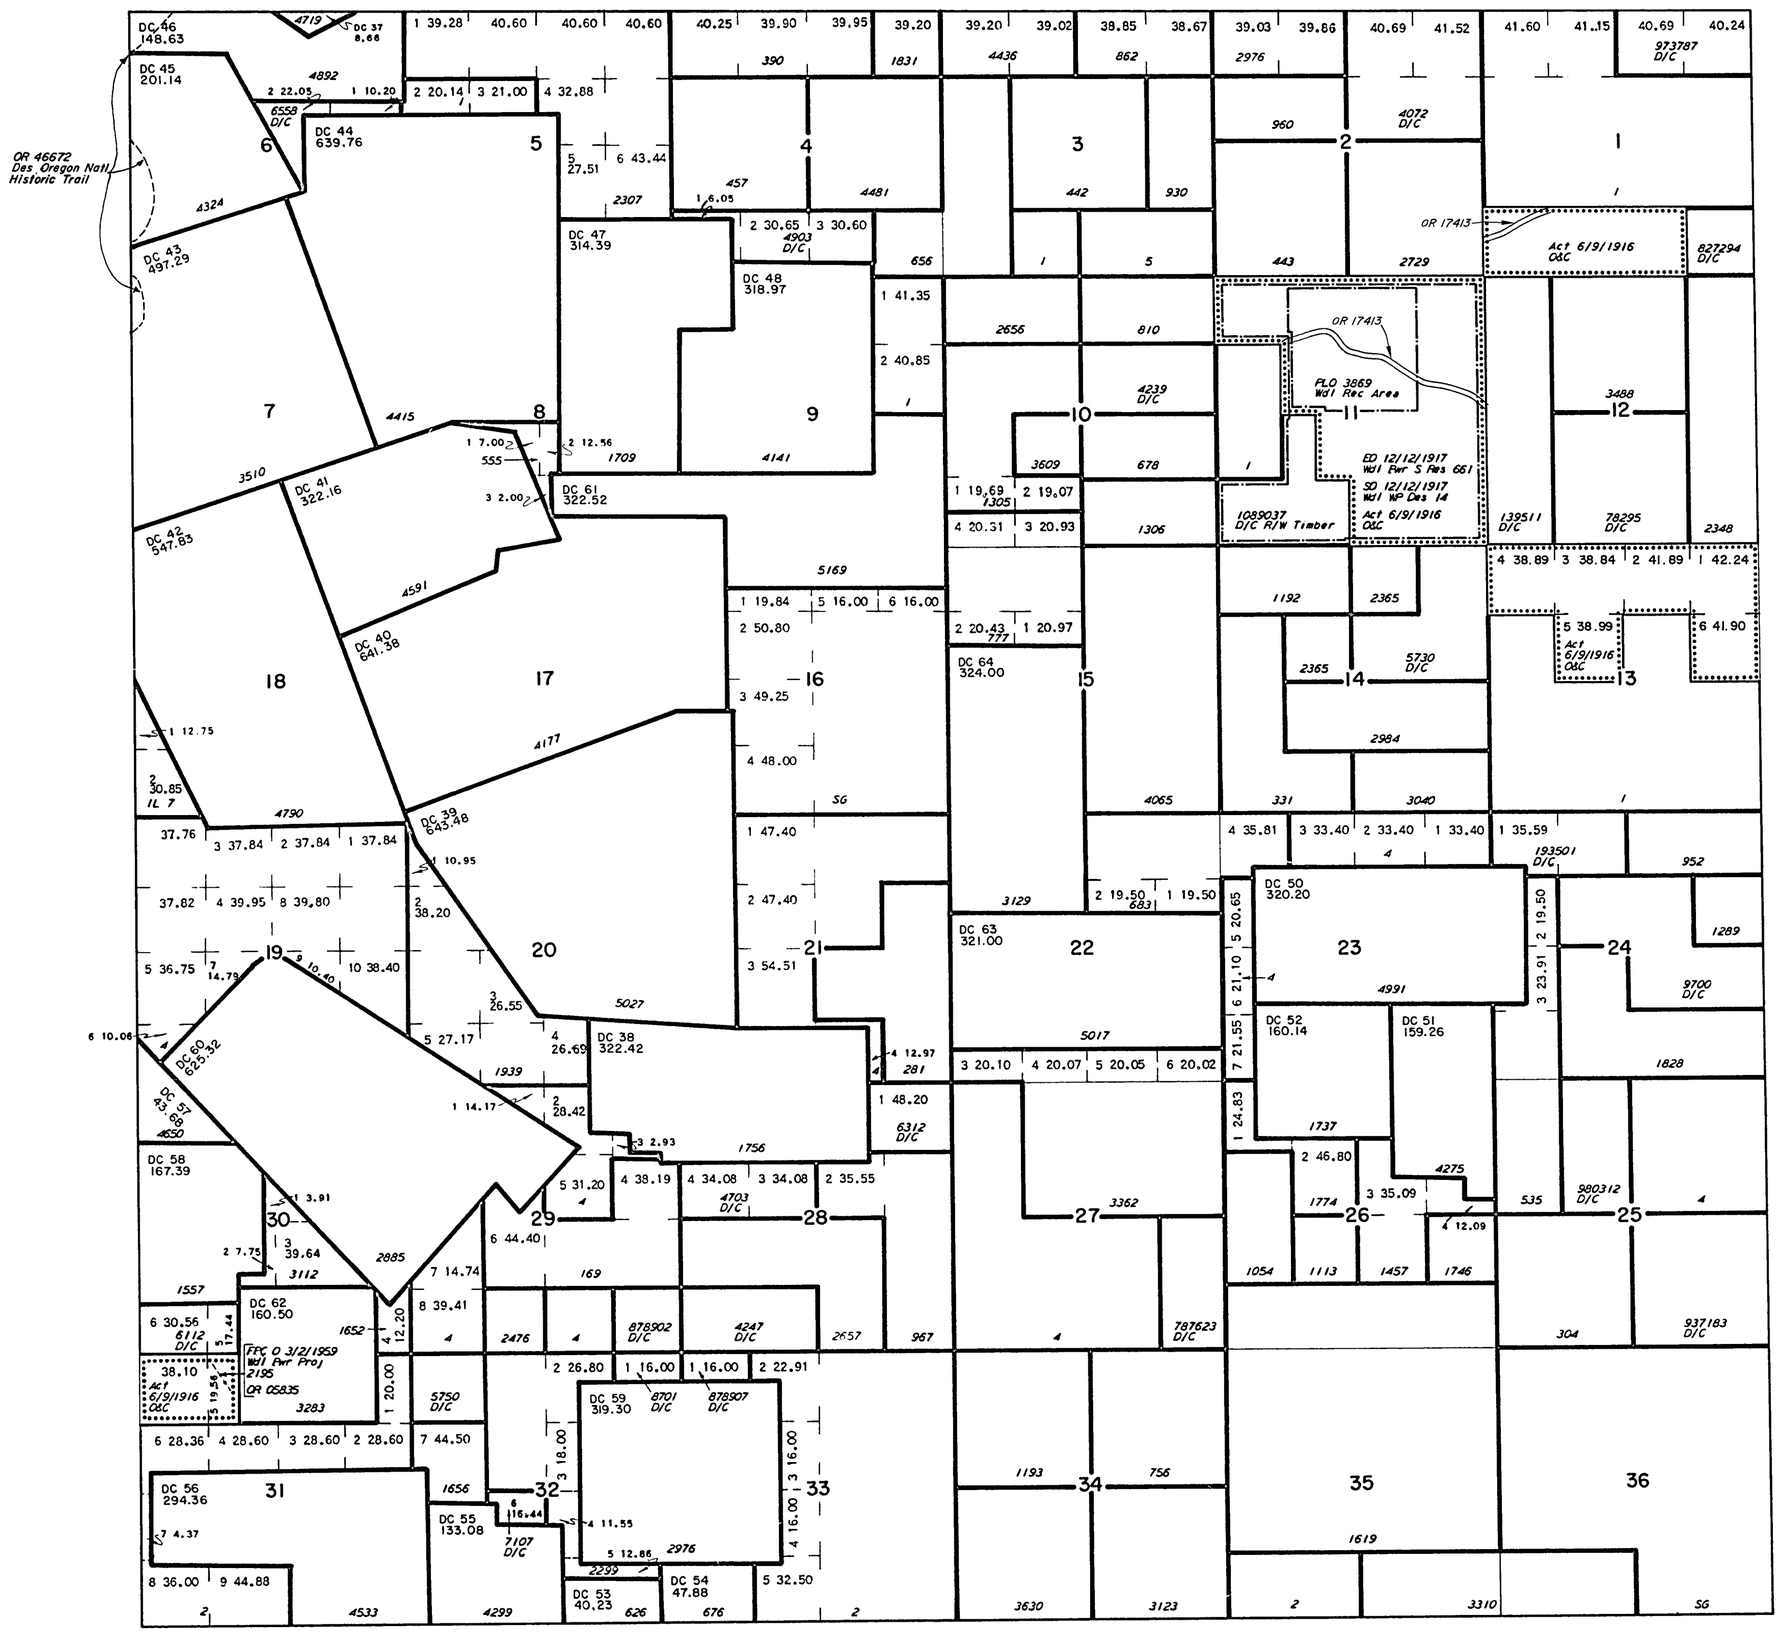

STATUS OF PUBLIC DOMAIN LAND AND MINERAL TITLES

MT PLAT

INDEX TO SEGREGATED TRACTS				
RESURVEY	ORIGINAL SURVEY			
TRACT NO	T	R	SEC	SUBDIVISION

FOR ORDERS AFFECTING DISPOSAL OR USE OF UNIDENTIFIED LANDS WITHDRAWN FOR CLASSIFICATION, MINERAL, WATER AND/OR OTHER PUBLIC PURPOSES, REFER TO INDEX OF MISCELLANEOUS DOCUMENTS.

05/31/1945 Deed to US, Acq land, All Min, FS
Sec 29: M&B 0.14 Ac

02/25/1948 Deed to US, Acq land, All Min, FS
Sec 29: M&B 6.60 Ac

OR 46672 Des Oregon Natl Historic Trail Act
11/10/1978 Historical information only, does not denote public access across private land

OR 63697 Deed to US, Acq land, All Min, FS
Sec 29: M&B 0.19 Ac

FILE REF: 030s040em01.tif	ACAD Map 6/GTX RasterCAD 6.0
CONVERT JPEG: 07/03/2006	BY: H. GISCH
LAST UPDATE: 12/09/2008	BY: B. BLAIR
POSTED TO PUBLIC RECORDS: 02/20/2009	
SURVEYED TOWNSHIP	
SURVEYED COORDINATE SOURCE:	
GCDB NAD 83 CURRENT TO:	N/A
IMAGE SOURCE:	SCANNED ORIGINAL MTP
PROJECTION:	N/A
COORDINATE ELEVATION:	N/A
SOURCE FOR METES & BOUNDS:	N/A
NOTES:	
USE PLAT:	

T. 3 S.
R. 4 E.

SCALE in Chains
10 5 0 10 20 30 40 60 80
660 0 660 2640 3960 5280
SCALE in Feet

WARNING STATEMENT

This plat is the Bureau's Record of Title, and should be used only as a graphic display of the township survey data. Records hereon do not reflect title changes which may have been effected by lateral movements of rivers or other bodies of water. Refer to the cadastral surveys for official survey information.