TOWNSHIP 9 SOUTH, RANGE 9 WEST, OF THE WILLAMETTE MERIDIAN, OREGON

SALEM DISTRICT

LINCOLN COUNTY

090s090wu01.tif

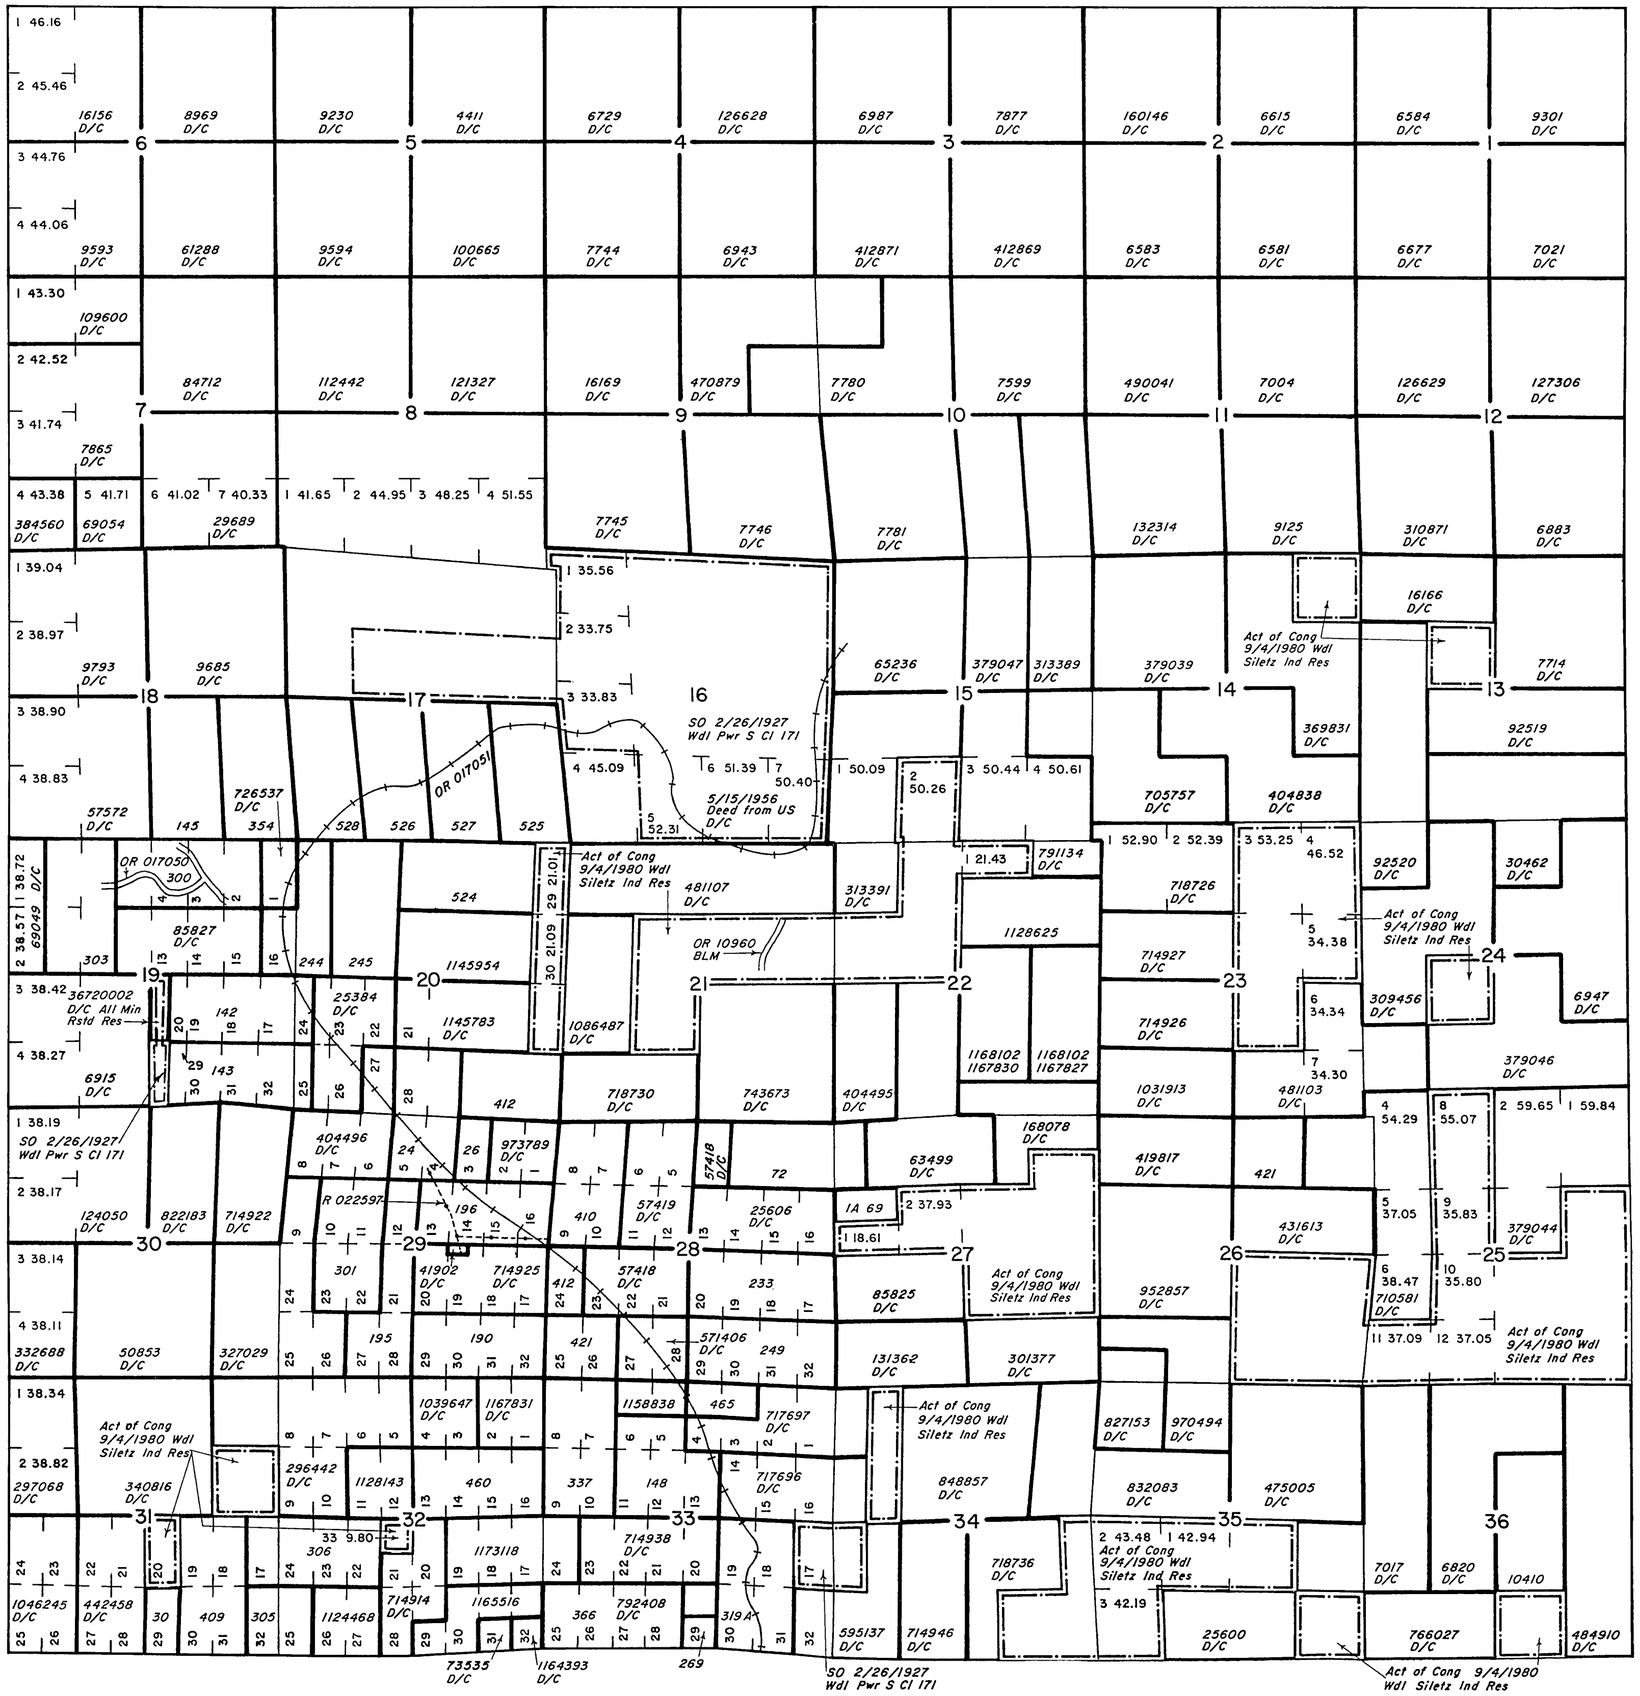

SCALE in Chains

10 5 0 10 20 30 40 60 80

660 0 660 2640 3960 5280

SCALE in Feet

WARNING STATEMENT

This plat is the Bureau's Record of Title, and should be used only as a graphic display of the township survey data. Records hereon do not reflect title changes which may have been affected by lateral movements of rivers or other bodies of water. Refer to the cadastral surveys for official survey information.

STATUS OF PUBLIC DOMAIN LAND AND MINERAL TITLES

MT/USE PLAT

INDEX TO SEGREGATED TRACTS				
RESURVEY	ORIGINAL SURVEY			
TRACT NO	T	R	SEC	SUBDIVISION

FOR ORDERS AFFECTING DISPOSAL OR USE OF UNIDENTIFIED LANDS WITHDRAWN FOR CLASSIFICATION, MINERAL, WATER AND/OR OTHER PUBLIC PURPOSES, REFER TO INDEX OF MISCELLANEOUS DOCUMENTS.

PLO 5490 02/12/1975 Wdl Mult Use Mgmt
OR 012693
All Public lands under Sec Int Juris
Modified by PLO 7043 06/13/1994

FILE REF 090s090wu01.tif		AutoMAP2000/GTX RasterCAD 6 0	
CONVERT JPEG 04/12/2000		BY H. GISCH	
LAST UPDATE 03/13/2002		BY D. LEAVENWORTH	
POSTED TO PUBLIC RECORDS 03/13/2002			
SURVEYED TOWNSHIP			
SURVEYED COORDINATE SOURCE			
GCDB NAD 83 CURRENT TO		N/A	
IMAGE SOURCE		SCANNED ORIGINAL MTP	
PROJECTION		N/A	
COORDINATE ELEVATION		N/A	
SOURCE FOR METES & BOUNDS		N/A	
NOTES			
USE PLAT Lsbl Min			

T 9 S
R 9 W