TOWNSHIP 9 SOUTH RANGE 18 EAST OF THE WILLAMETTE MERIDIAN, OREGON

PRINEVILLE DISTRICT

JEFFERSON COUNTY

STATUS OF PUBLIC DOMAIN
LAND AND MINERAL TITLES

MT/USE PLAT

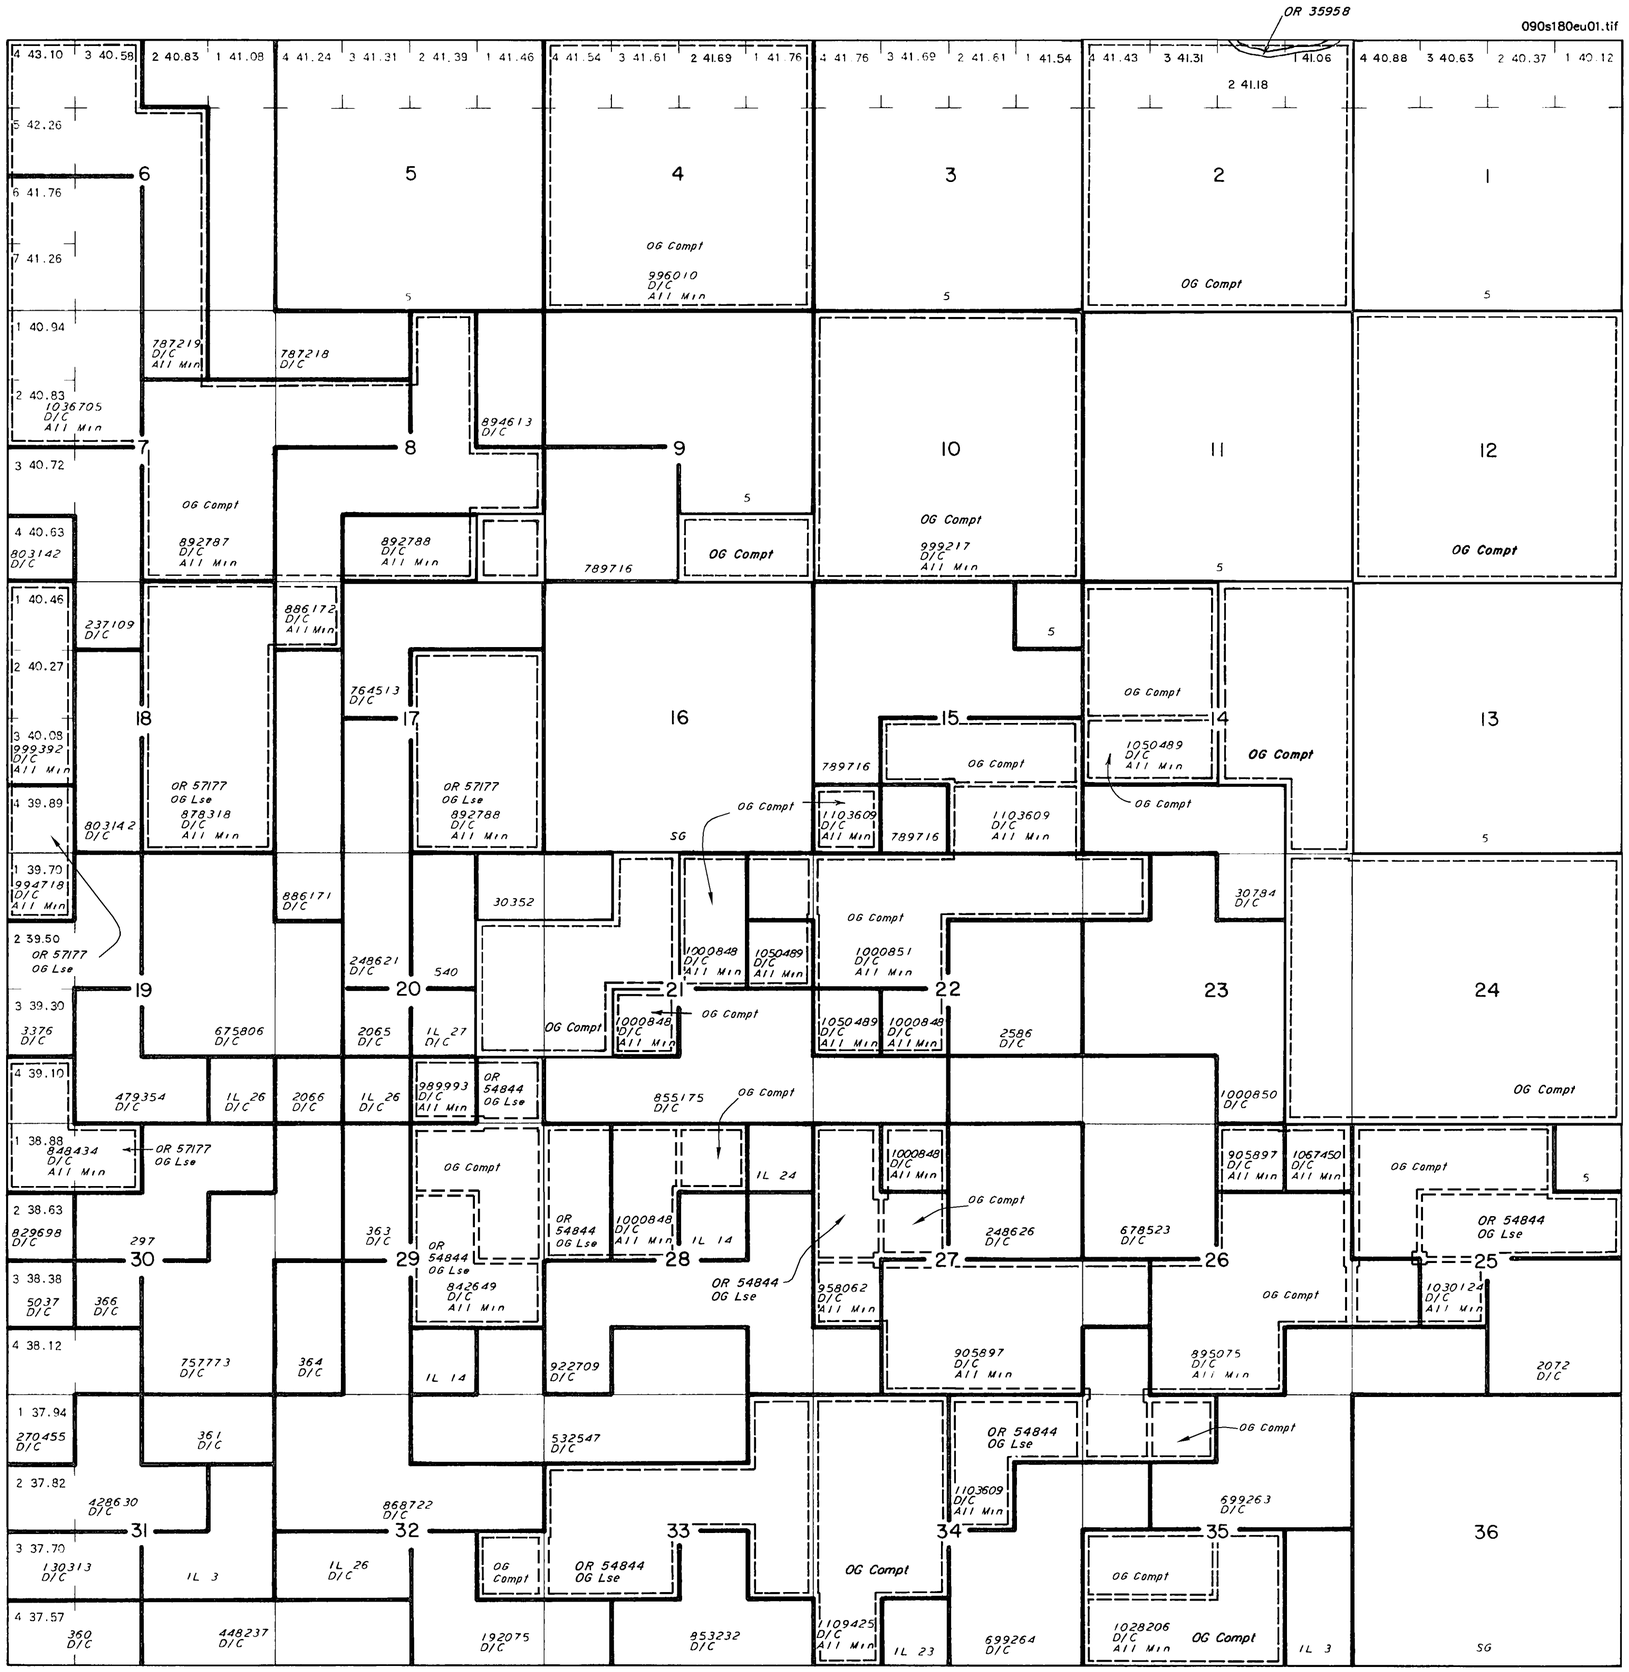

INDEX TO SEGREGATED TRACTS				
RESURVEY	ORIGINAL SURVEY			
TRACT NO	T	R	SEC	SUBDIVISION

FOR ORDERS AFFECTING DISPOSAL OR USE OF UNIDENTIFIED LANDS WITHDRAWN FOR CLASSIFICATION, MINERAL, WATER AND/OR OTHER PUBLIC PURPOSES, REFER TO INDEX OF MISCELLANEOUS DOCUMENTS.

OR 4377 SD O Cl Mult Use, All unapprop public land
Secs 2, 12, 14, 23, 24

SCALE in Chains: 10 5 0 10 20 30 40 60 80
SCALE in Feet: 660 0 660 2640 3960 5280

WARNING STATEMENT

This plat is the Bureau's Record of Title, and should be used only as a graphic display of the township survey data. Records hereon do not reflect title changes which may have been affected by lateral movements of rivers or other bodies of water. Refer to the cadastral surveys for official survey information.

FILE REF: 090s180eu01.tif	AutoMAP2000/GTX RasterCAD 6.0
CONVERT JPEG: 12/02/1999	BY: H. GISCH
LAST UPDATE: 02/06/2009	BY: D. LEAVENWORTH
POSTED TO PUBLIC RECORDS: 02/20/2009	
SURVEYED TOWNSHIP	
SURVEYED COORDINATE SOURCE:	
GCDB NAD 83 CURRENT TO:	N/A
IMAGE SOURCE:	SCANNED ORIGINAL MTP
PROJECTION:	N/A
COORDINATE ELEVATION:	N/A
SOURCE FOR METES & BOUNDS:	N/A
NOTES:	
USE PLAT: Lsbl Min	

T. 9 S.
R. 18 E.