TOWNSHIP 11 SOUTH RANGE 11 WEST OF THE WILLAMETTE MERIDIAN, OREGON

SALEM DISTRICT

LINCOLN COUNTY

110s110wm01.tif

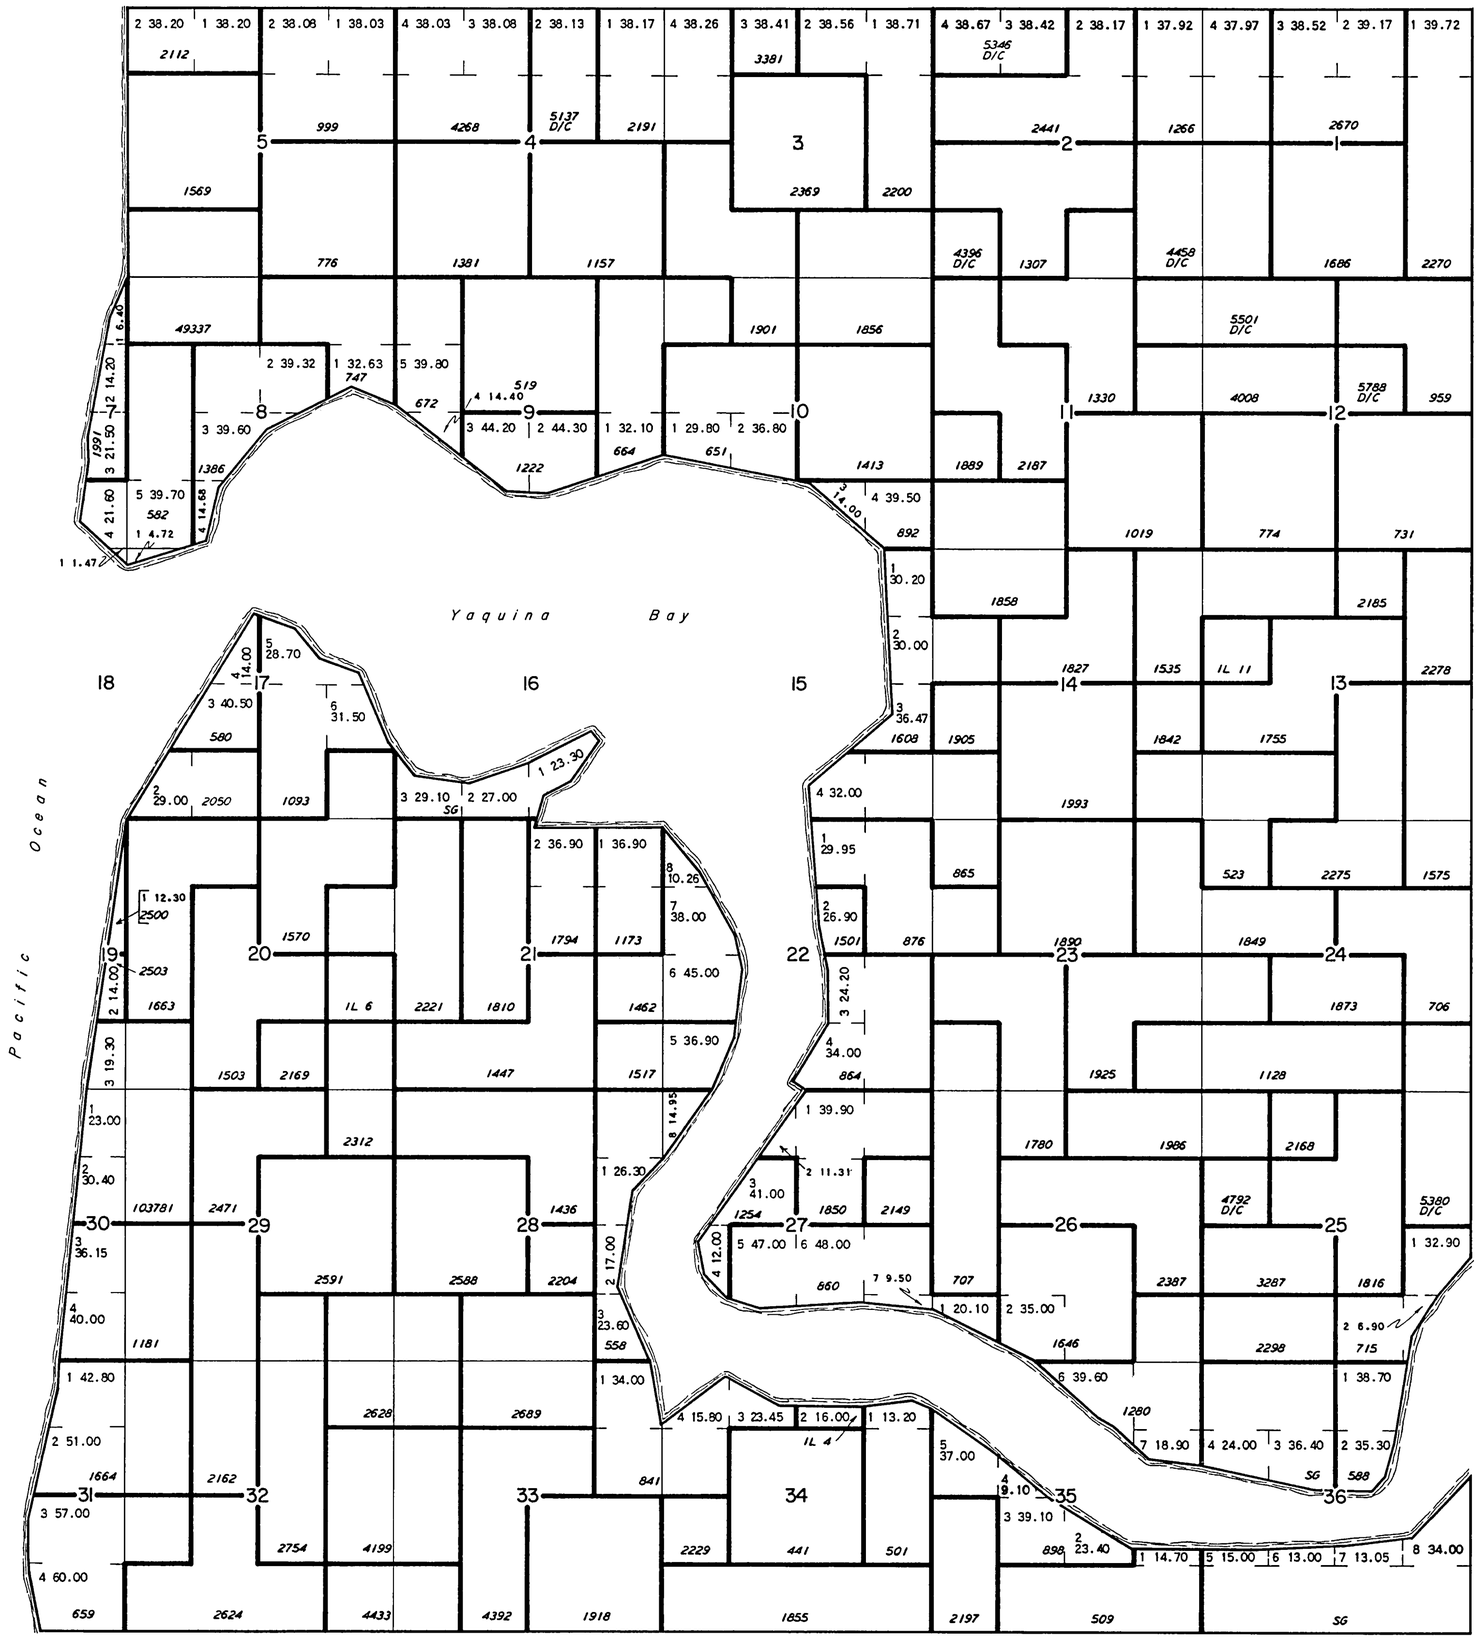

STATUS OF PUBLIC DOMAIN
LAND AND MINERAL TITLES

MT PLAT

INDEX TO SEGREGATED TRACTS				
RESURVEY	ORIGINAL SURVEY			
TRACT NO	T	R	SEC	SUBDIVISION

FOR ORDERS AFFECTING DISPOSAL OR USE OF UNIDENTIFIED LANDS WITHDRAWN FOR CLASSIFICATION, MINERAL, WATER AND/OR OTHER PUBLIC PURPOSES, REFER TO INDEX OF MISCELLANEOUS DOCUMENTS

OR 57047 Wdl Pwr Proj 12126
M&B Unsurveyed Unpratracted

FILE REF 110s110wm01.tif		ACAD Map2000/GTX RasterCAD 6.0
CONVERT JPEG 08/18/2002	BY	H GISCH
LAST UPDATE 10/11/2002	BY	R LIGONS
POSTED TO PUBLIC RECORDS 10/23/2002		
SURVEYED TOWNSHIP		
SURVEYED COORDINATE SOURCE		
GCDB NAD 83 CURRENT TO		N/A
IMAGE SOURCE		SCANNED ORIGINAL MTP
PROJECTION		N/A
COORDINATE ELEVATION		N/A
SOURCE FOR METES & BOUNDS		N/A
NOTES		
USE PLAT		

T 11 S
R 11 W

SCALE in Chains
10 5 0 10 20 30 40 60 80
660 0 660 2640 3960 5280
SCALE in Feet

WARNING STATEMENT

This plat is the Bureau's Record of Title, and should be used only as a graphic display of the township survey data. Records hereon do not reflect title changes which may have been affected by lateral movements of rivers or other bodies of water. Refer to the cadastral surveys for official survey information.