TOWNSHIP 11 SOUTH RANGE 40 EAST OF THE WILLAMETTE MERIDIAN, OREGON

VALE DISTRICT - BAKER RA

BAKER COUNTY

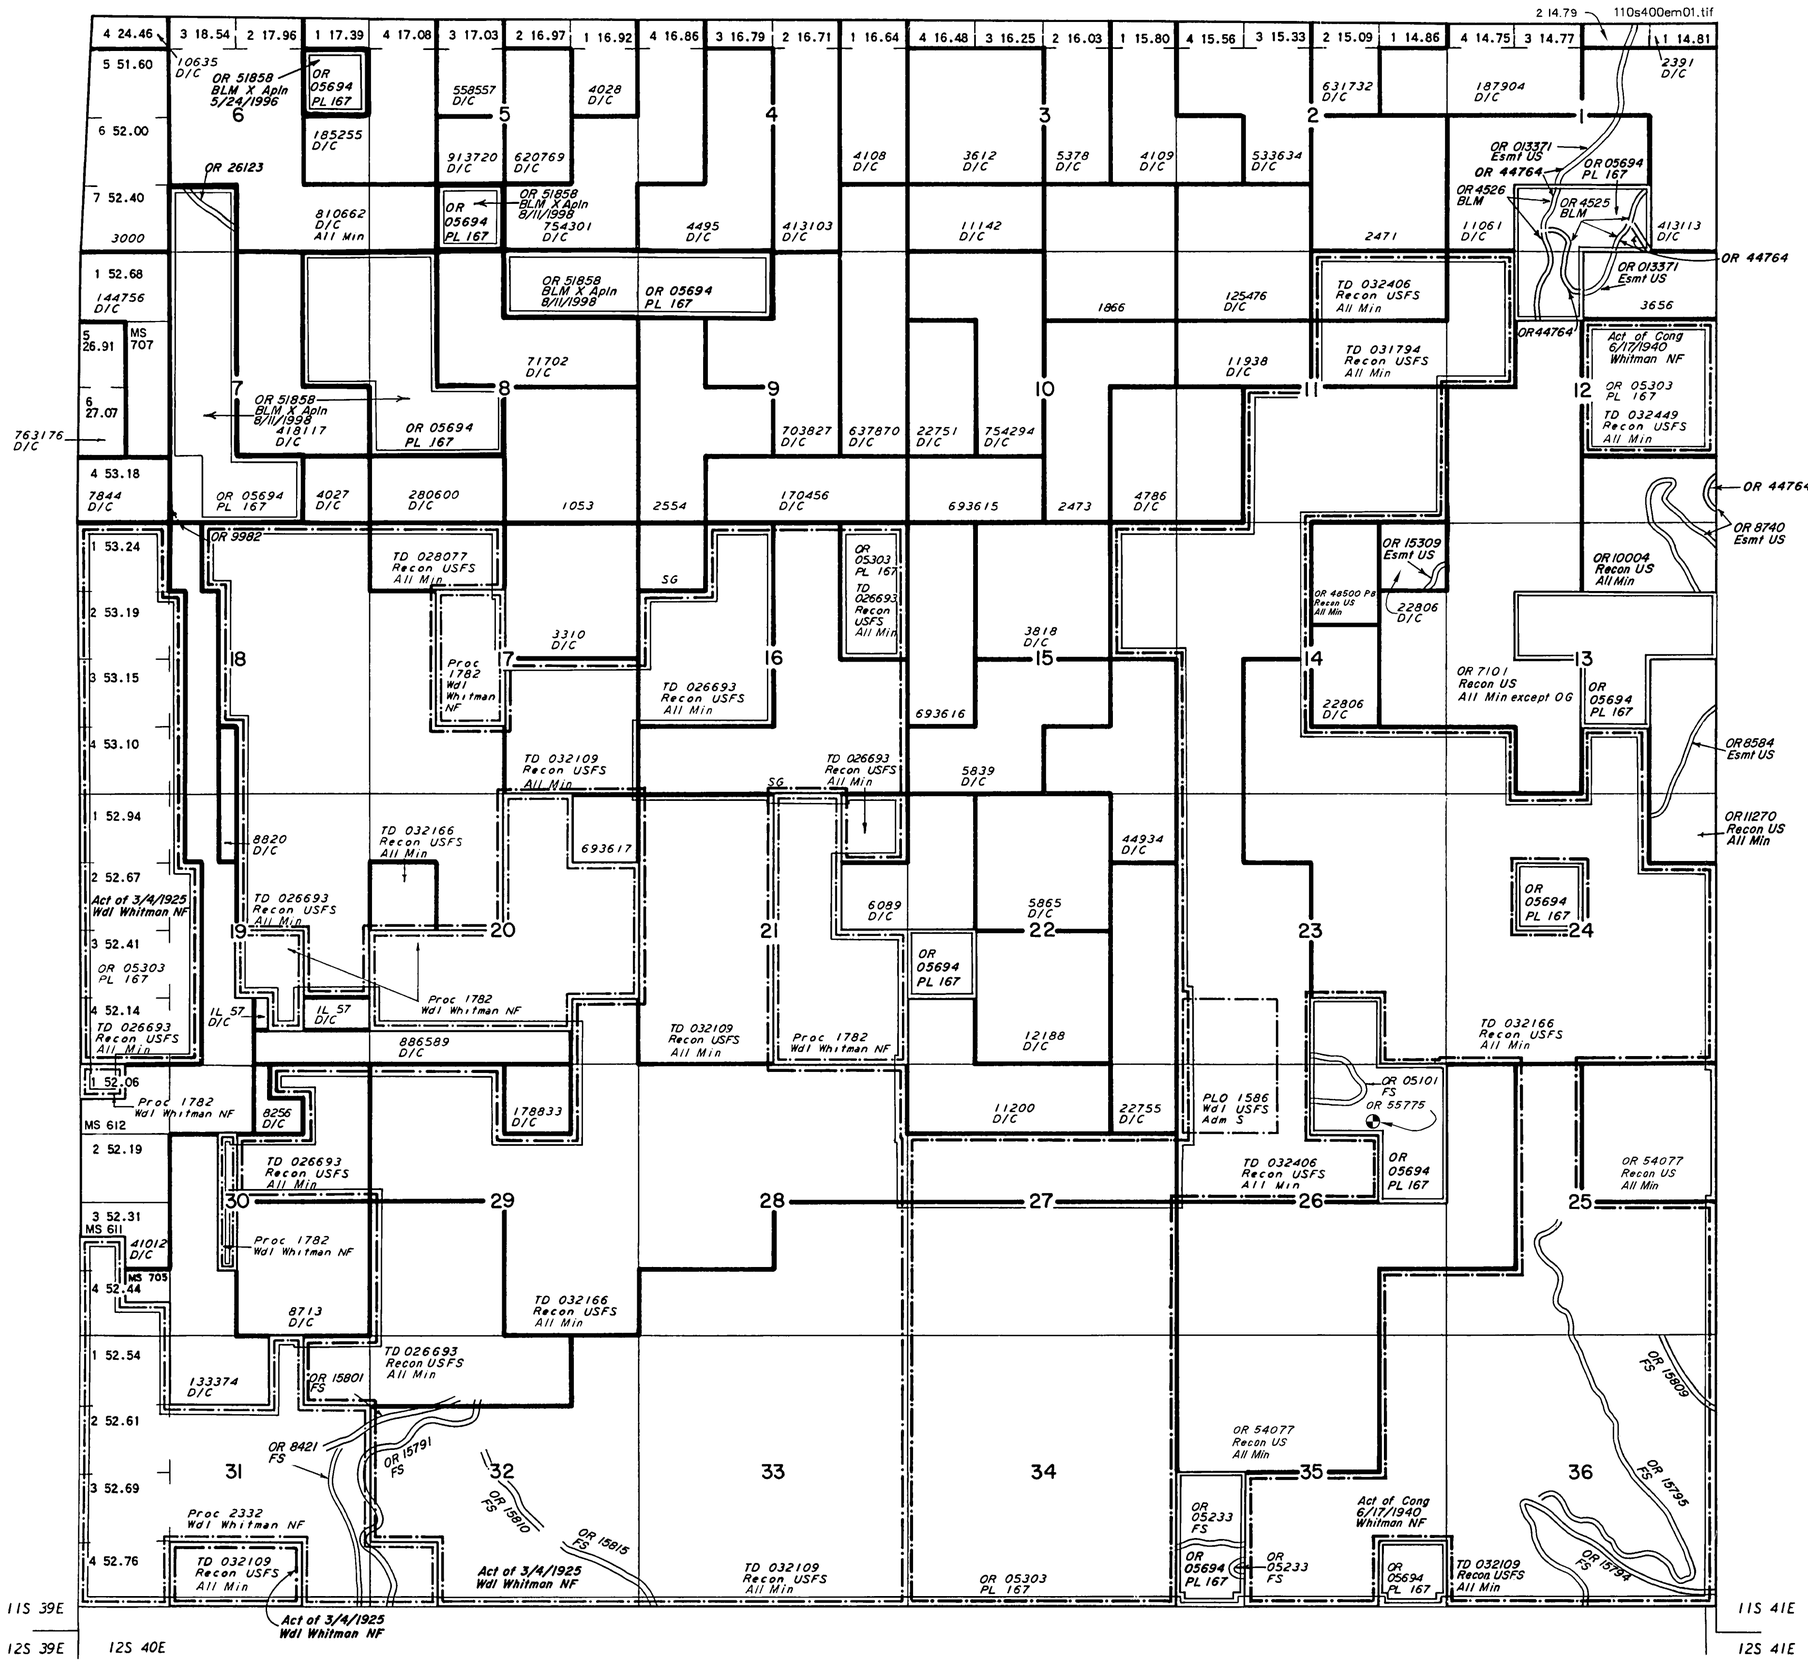

STATUS OF PUBLIC DOMAIN LAND AND MINERAL TITLES

MT PLAT

INDEX TO SEGREGATED TRACTS				
RESURVEY	ORIGINAL SURVEY			
TRACT NO	T	R	SEC	SUBDIVISION

FOR ORDERS AFFECTING DISPOSAL OR USE OF UNIDENTIFIED LANDS WITHDRAWN FOR CLASSIFICATION, MINERAL, WATER AND/OR OTHER PUBLIC PURPOSES, REFER TO INDEX OF MISCELLANEOUS DOCUMENTS.

OR 05694 Det PL 167 (Act of Cong 07/23/1955) completed 01/22/1964, all PD surface mgmt by BLM Amdt 01/28/1981

OR 05303 Det PL 167 (Act of Cong 07/23/1955) completed 02/10/1964, all NF surface mgmt by FS

FILE REF: 110s400em01.tif	AutoMAP2000/GTX RasterCAD 6.0
CONVERT JPEG: 07/06/2001	BY: H. GISCH
LAST UPDATE: 09/11/2008	BY: D. LEAVENWORTH
POSTED TO PUBLIC RECORDS: 09/30/2008	
SURVEYED TOWNSHIP	
SURVEYED COORDINATE SOURCE:	
GCDB NAD 83 CURRENT TO:	N/A
IMAGE SOURCE:	SCANNED ORIGINAL MTP
PROJECTION:	N/A
COORDINATE ELEVATION:	N/A
SOURCE FOR METES & BOUNDS:	N/A
NOTES:	
USE PLAT:	

T. 11 S.
R. 40 E.

SCALE in Chains

10 5 0 10 20 30 40 60 80

660 0 660 2640 3960 5280

SCALE in Feet

WARNING STATEMENT

This plat is the Bureau's Record of Title, and should be used only as a graphic display of the township survey data. Records hereon do not reflect title changes which may have been affected by lateral movements of rivers or other bodies of water. Refer to the cadastral surveys for official survey information.