TOWNSHIP 12 SOUTH RANGE 13 EAST OF THE WILLAMETTE MERIDIAN, OREGON

PRINEVILLE DISTRICT

JEFFERSON COUNTY

120s130eu01.tif

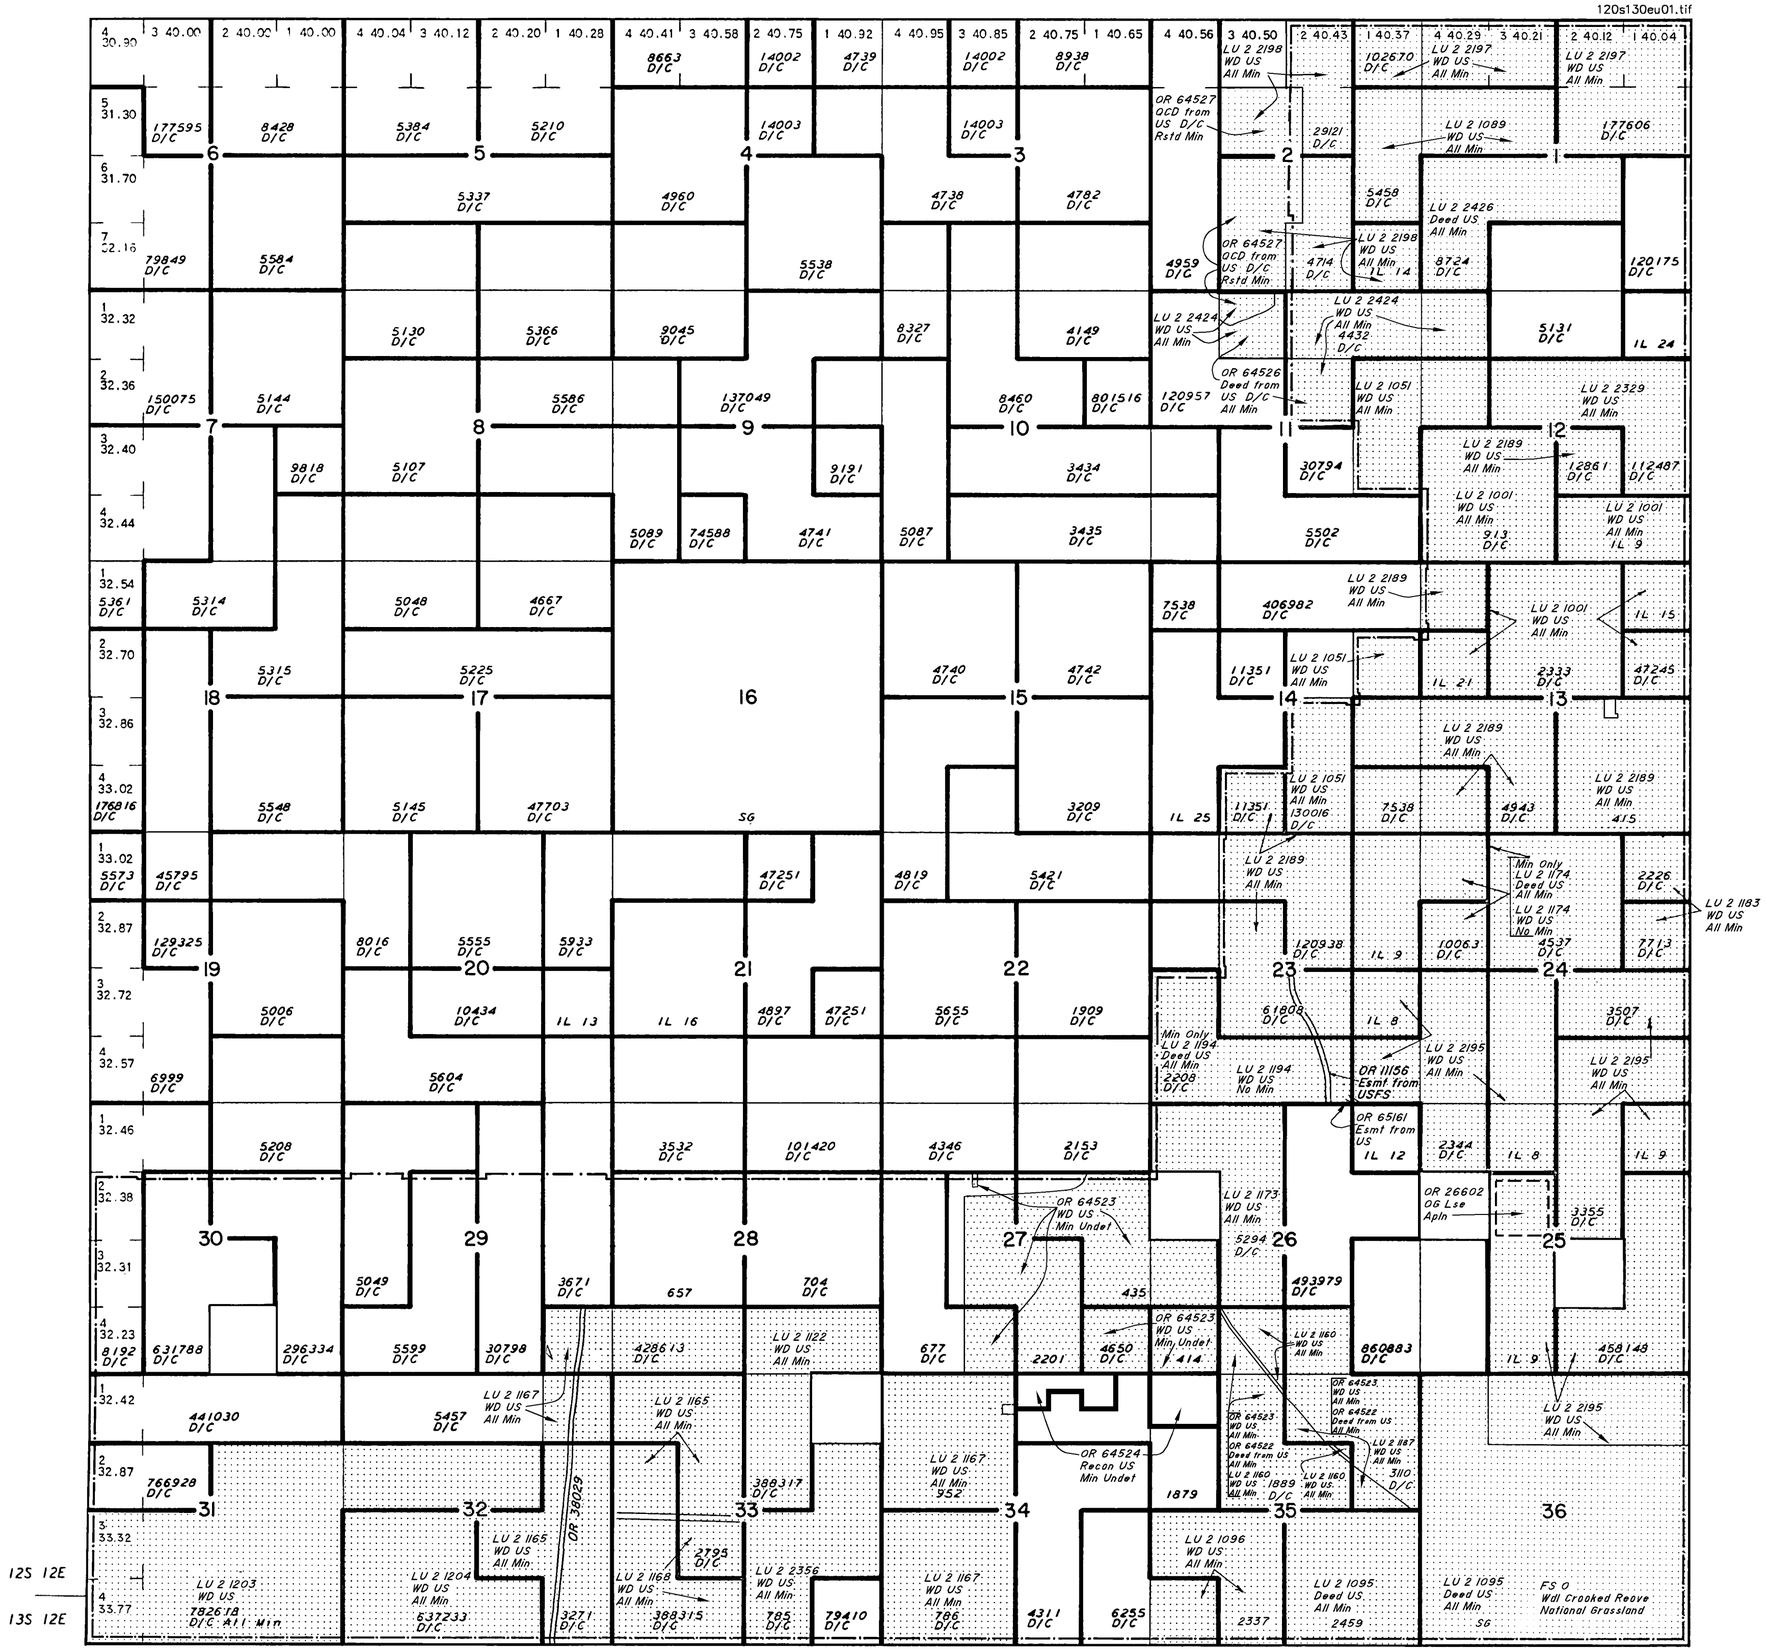

SCALE in Chains

SCALE in Feet

WARNING STATEMENT

This plat is the Bureau's Record of Title, and should be used only as a graphic display of the township survey data. Records hereon do not reflect title changes which may have been effected by lateral movements of rivers or other bodies of water. Refer to the cadastral surveys for official survey information.

STATUS OF PUBLIC DOMAIN LAND AND MINERAL TITLES AND ACQUIRED LANDS

MT/USE PLAT

INDEX TO SEGREGATED TRACTS				
RESURVEY	ORIGINAL SURVEY			
TRACT NO	T	R	SEC	SUBDIVISION

FOR ORDERS AFFECTING DISPOSAL OR USE OF UNIDENTIFIED LANDS WITHDRAWN FOR CLASSIFICATION, MINERAL, WATER AND/OR OTHER PUBLIC PURPOSES, REFER TO INDEX OF MISCELLANEOUS DOCUMENTS.

OR 54252 R/W Fiber Optics UNDGD
Sec 29: NE¼SE¼
Sec 32: E½E½

FILE REF: 120s130eu01.tif	AutoMAP2000/GTX RasterCAD 6.0
CONVERT JPEG: 03/11/2002	BY: H. GISCH
LAST UPDATE: 12/16/2008	BY: D. LEAVENWORTH
POSTED TO PUBLIC RECORDS: 12/18/2008	
SURVEYED TOWNSHIP	
SURVEYED COORDINATE SOURCE:	
GCDB NAD 83 CURRENT TO:	N/A
IMAGE SOURCE:	SCANNED ORIGINAL MTP
PROJECTION:	N/A
COORDINATE ELEVATION:	N/A
SOURCE FOR METES & BOUNDS:	N/A
NOTES:	
USE PLAT: Lsbl Min	

T. 12 S.
R. 13 E.