TOWNSHIP 18 SOUTH, RANGE 19 EAST, OF THE WILLAMETTE MERIDIAN, OREGON

PRINEVILLE DISTRICT

CROOK COUNTY

STATUS OF PUBLIC DOMAIN
LAND AND MINERAL TITLES

MT/USE PLAT

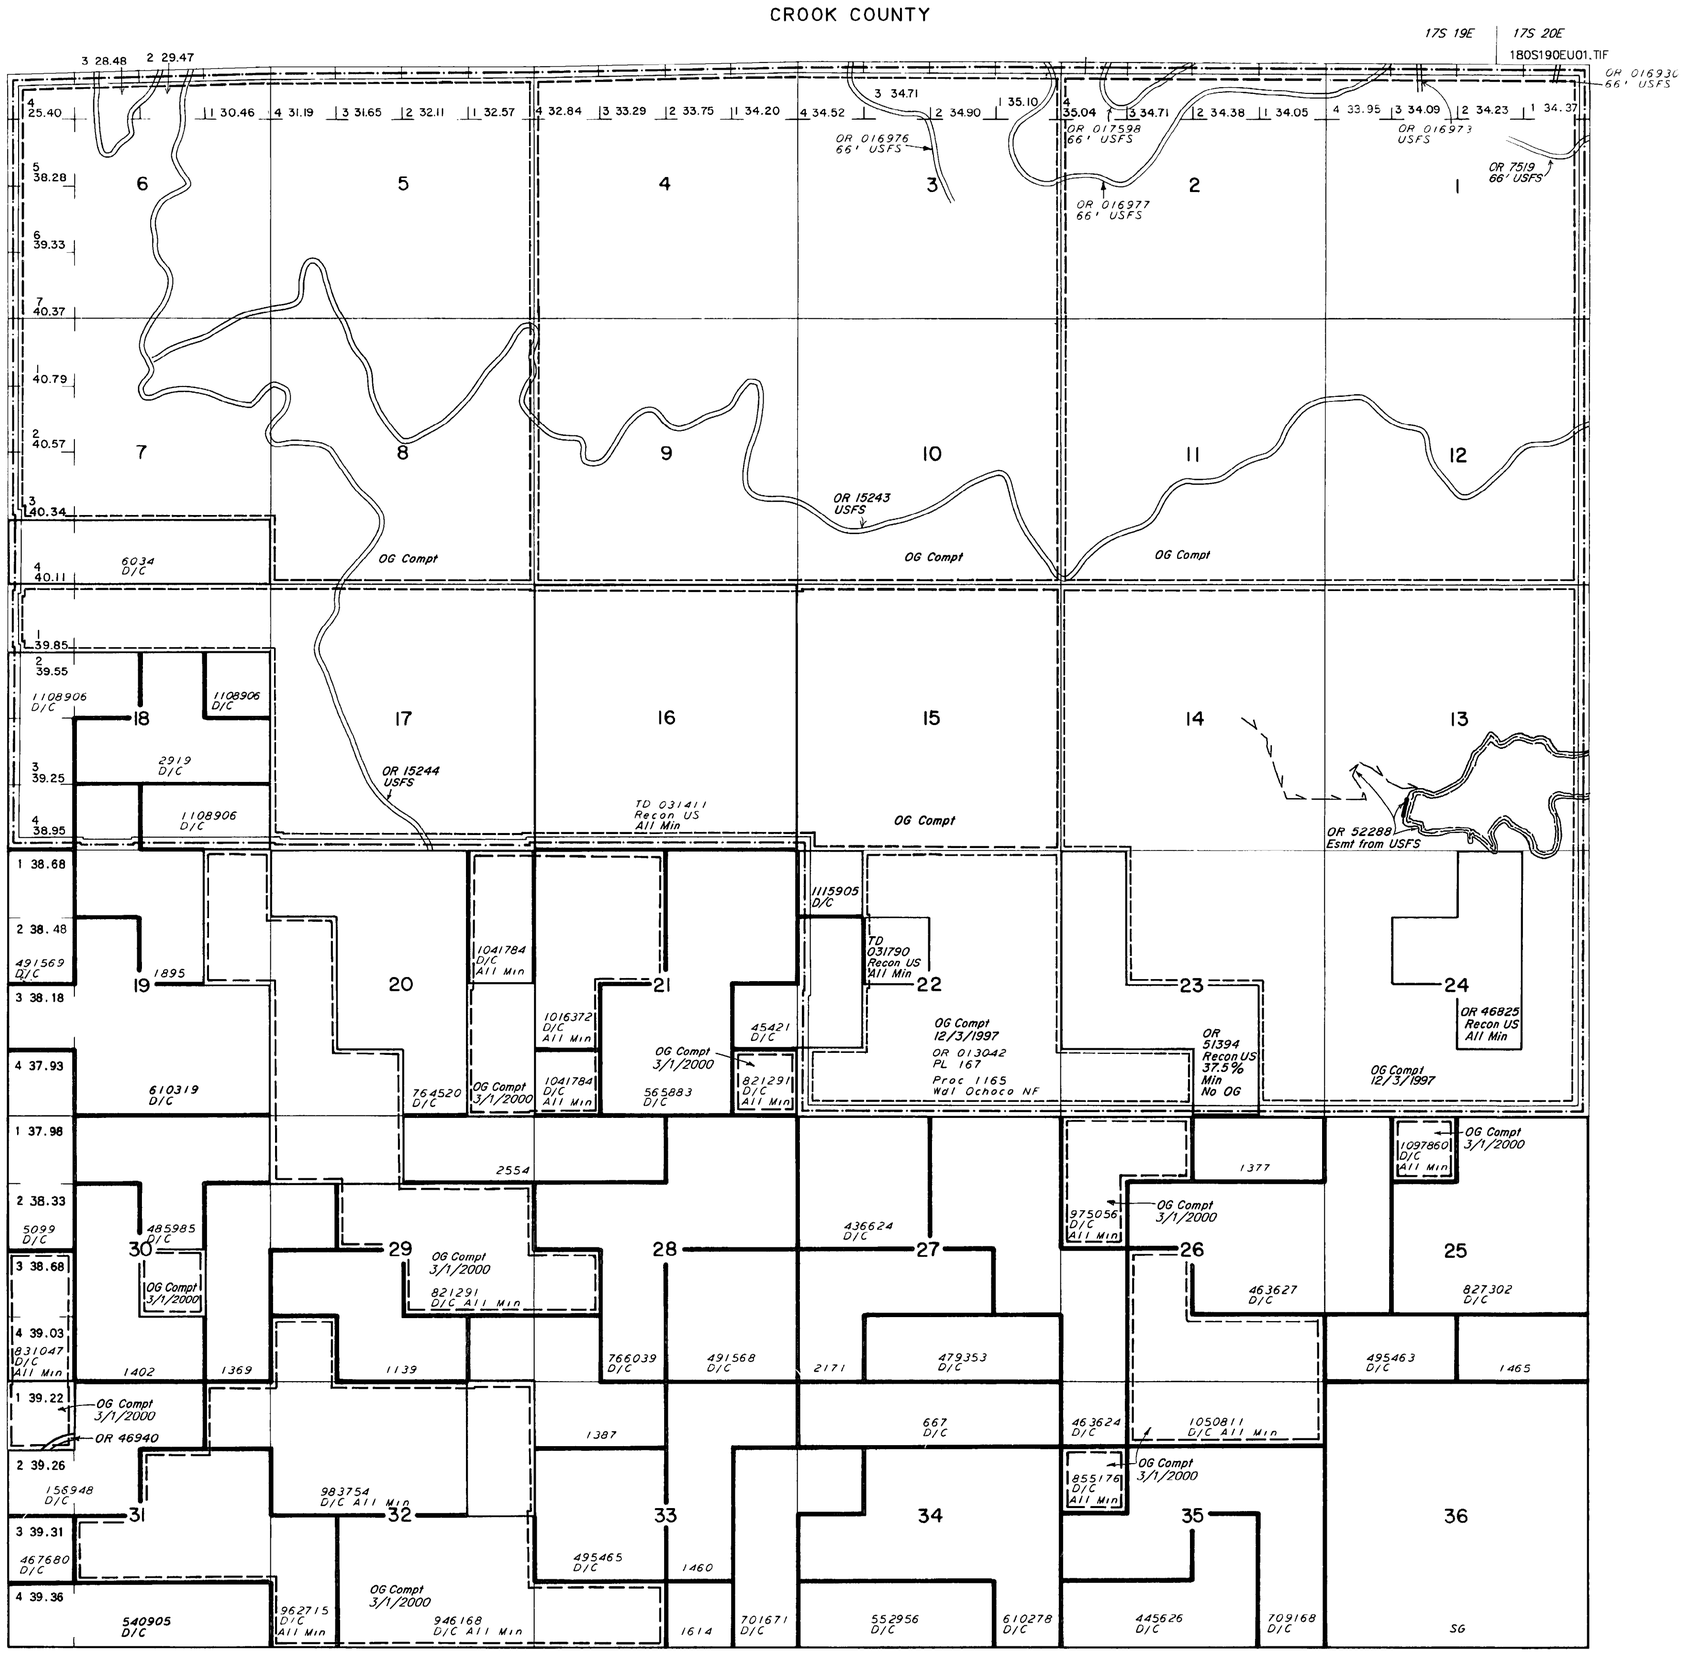

INDEX TO SEGREGATED TRACTS				
RESURVEY	ORIGINAL SURVEY			
TRACT NO	T	R	SEC	SUBDIVISION

FOR ORDERS AFFECTING DISPOSAL OR USE OF
UNIDENTIFIED LANDS WITHDRAWN FOR CLASSIFICATION,
MINERAL, WATER AND/OR OTHER PUBLIC PURPOSES,
REFER TO INDEX OF MISCELLANEOUS DOCUMENTS

OR 013042 Det PL 167 (Act at Cong 7/23/1955)
completed 7/31/1963, all NF surface Mgmt by USFS

FILE REF 180s190eu01.tif	AutoMAP2000/GTX RasterCAD 6.0
CONVERT JPEG 03/07/2000	BY H GISCH
LAST UPDATE 06/17/2000	BY R LIGONS
POSTED TO PUBLIC RECORDS 06/17/2000	
SURVEYED TOWNSHIP	
SURVEYED COORDINATE SOURCE	
GCDB NAD 83 CURRENT TO	N/A
IMAGE SOURCE	SCANNED ORIGINAL MTP
PROJECTION	N/A
COORDINATE ELEVATION	N/A
SOURCE FOR METES & BOUNDS	N/A
NOTES	
USE PLAT Lsbl Min	

T 18 S
R 19 E

SCALE in Chains
10 5 0 10 20 30 40 60 80
660 0 660 2640 3960 5280
SCALE in Feet

WARNING STATEMENT

This plat is the Bureau's Record of Title, and should be used only as a graphic display of the township survey data. Records hereon do not reflect title changes which may have been affected by lateral movements of rivers or other bodies of water. Refer to the cadastral surveys for official survey information.