PARTIALLY SURVEYED TOWNSHIP 21 SOUTH RANGE 11 WEST OF THE WILLAMETTE MERIDIAN, OREGON

Protraction Unit No. 31 accepted 10/25/1965
File No. 3 33FR4215 03/06/1968, Amended 09/06/2000

COOS BAY DISTRICT
DOUGLAS COUNTY

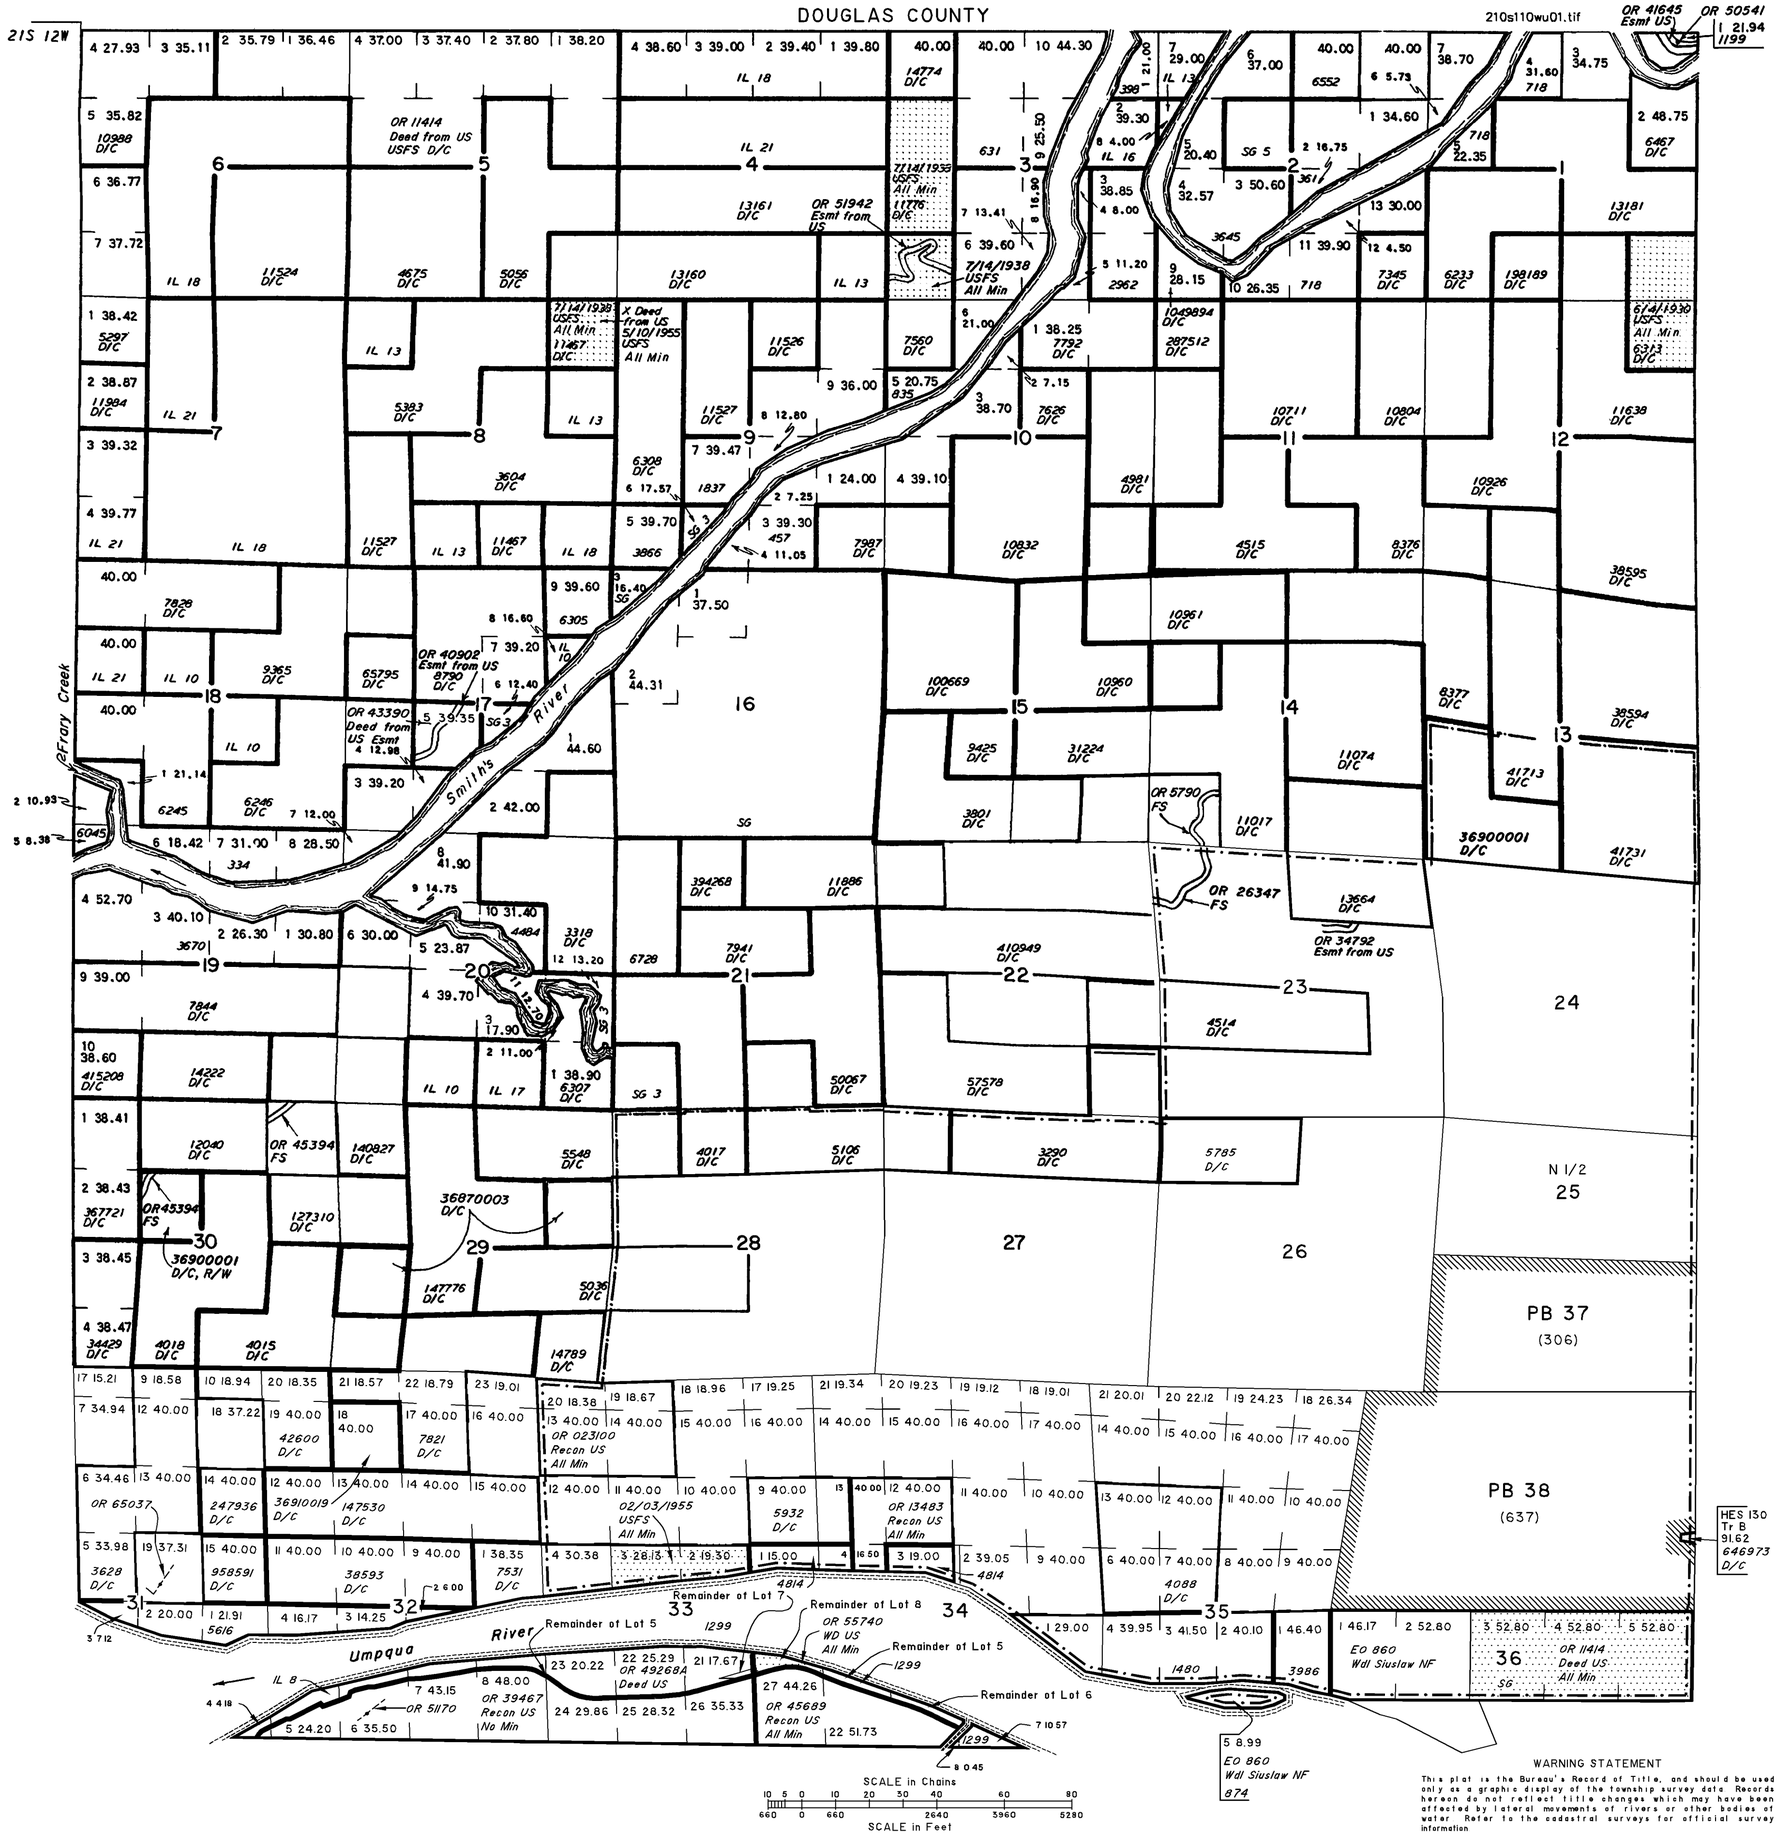

STATUS OF PUBLIC DOMAIN LAND AND MINERAL TITLES AND ACQUIRED LANDS

MT/USE PLAT

INDEX TO SEGREGATED TRACTS				
RESURVEY	ORIGINAL SURVEY			
TRACT NO	T	R	SEC	SUBDIVISION

FOR ORDERS AFFECTING DISPOSAL OR USE OF UNIDENTIFIED LANDS WITHDRAWN FOR CLASSIFICATION, MINERAL, WATER AND/OR OTHER PUBLIC PURPOSES, REFER TO INDEX OF MISCELLANEOUS DOCUMENTS.

PLO 5490 02/12/1975 Wdl Mult Use Mgmt OR 012693
All public land under Sec Int Juris
Modified by PLO 7043 06/13/1994

FILE REF: 210s110wu01.tif	AutoCAD MAP 2000/GTX RasterCAD 6.0
CONVERT JPEG: 04/24/2000	BY: H. GISCH
CONVERT PROTRACTION: 08/29/2002	BY: D. LEAVENWORTH
LAST UPDATE: 11/24/2008	BY: D. LEAVENWORTH
POSTED TO PUBLIC RECORDS: 12/31/2008	
PARTIALLY SURVEYED TOWNSHIP	
PROTRACTED COORDINATE SOURCE:	
APD NAD 83 APPROVED:	09/06/2000
SURVEYED COORDINATE SOURCE:	
GCDB NAD 83 CURRENT TO:	N/A
IMAGE SOURCE:	SCANNED ORIGINAL MTP
OTHER:	N/A
PROJECTION:	N/A
COORDINATE ELEVATION:	N/A
SOURCE FOR METES & BOUNDS:	ORIGINAL MTP
NOTES: APD source - ACAD Cadastral drawing file	
USE PLAT: LSBL MIN	

T. 21 S.
R. 11 W.

WARNING STATEMENT

This plat is the Bureau's Record of Title, and should be used only as a graphic display of the township survey data. Records hereon do not reflect title changes which may have been affected by lateral movements of rivers or other bodies of water. Refer to the cadastral surveys for official survey information.