TOWNSHIP 26 SOUTH RANGE 11 EAST OF THE WILLAMETTE MERIDIAN, OREGON

KLAMATH FALLS RA - PRINEVILLE DISTRICT

KLAMATH COUNTY

260s110em01.tif

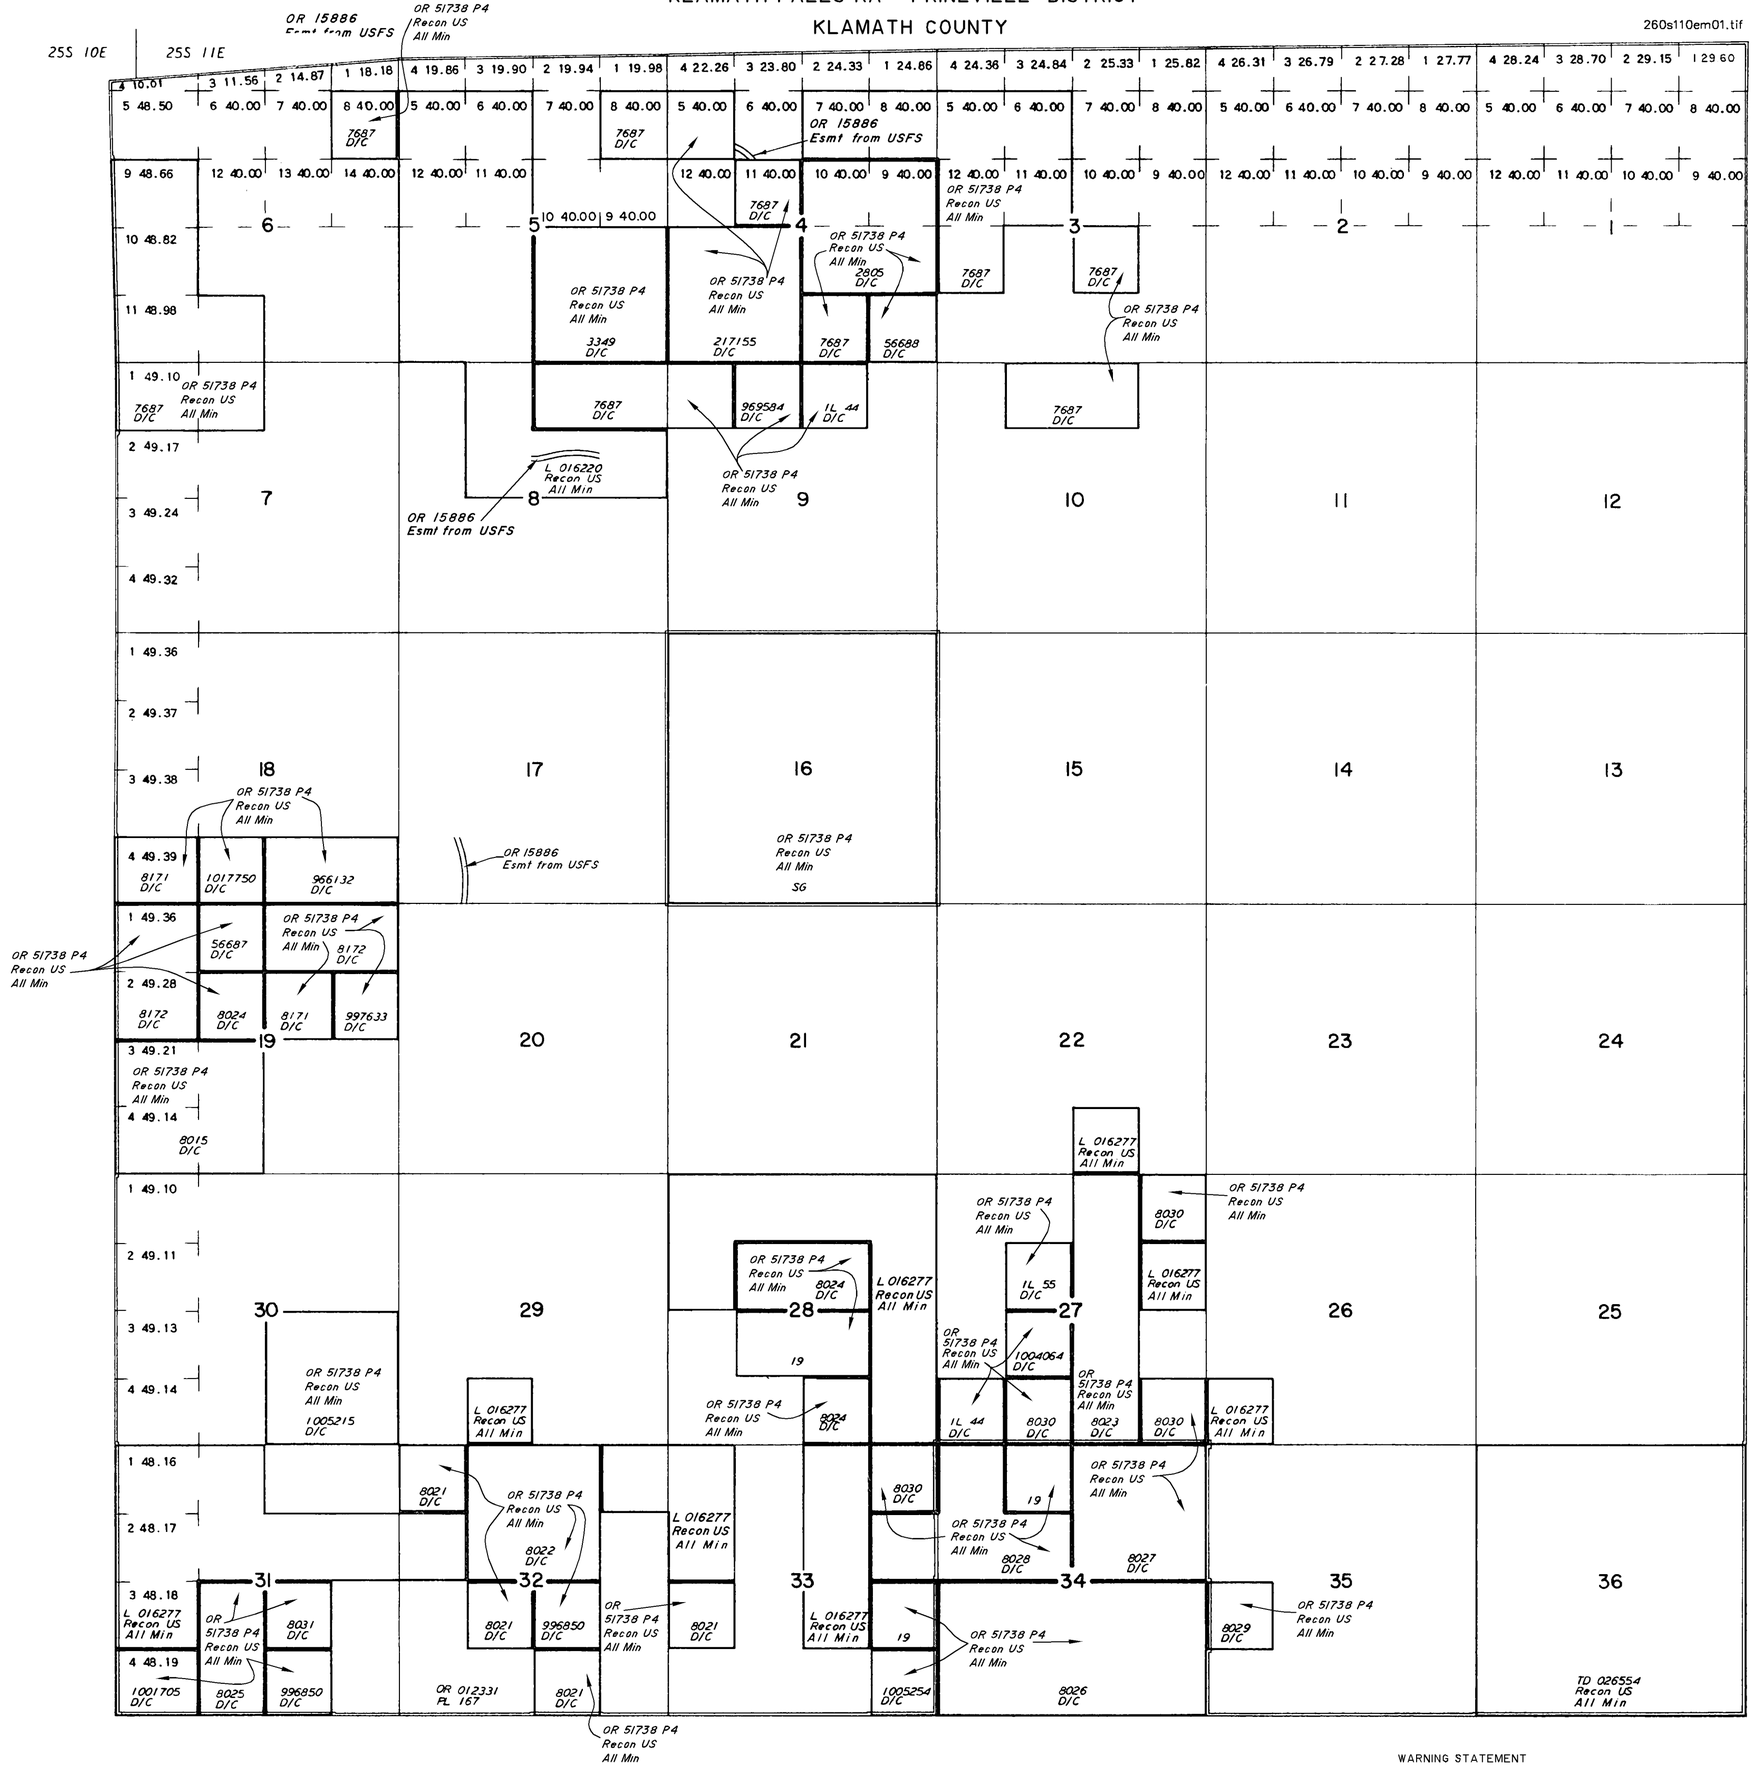

SCALE in Chains

10 5 0 10 20 30 40 60 80

660 0 660 2640 3960 5280

SCALE in Feet

WARNING STATEMENT

This plat is the Bureau's Record of Title, and should be used only as a graphic display of the township survey data. Records hereon do not reflect title changes which may have been affected by lateral movements of rivers or other bodies of water. Refer to the cadastral surveys for official survey information.

STATUS OF PUBLIC DOMAIN LAND AND MINERAL TITLES

MT PLAT

INDEX TO SEGREGATED TRACTS				
RESURVEY	ORIGINAL SURVEY			
TRACT NO	T	R	SEC	SUBDIVISION

FOR ORDERS AFFECTING DISPOSAL OR USE OF UNIDENTIFIED LANDS WITHDRAWN FOR CLASSIFICATION, MINERAL, WATER AND/OR OTHER PUBLIC PURPOSES, REFER TO INDEX OF MISCELLANEOUS DOCUMENTS

All Tp included in Wdl Fremont NF Act of Cong 05/14/1930

OR 012331 Det PL 167 (Act of Cong 07/23/1955) completed 06/18/1963, all NF surface Mgmt by USFS

FILE REF 260s110em01.tif		AutoMAP2000/GTX RasterCAD 6.0	
CONVERT JPEG 11/04/1999		BY H GISCH	
LAST UPDATE 06/03/2003		BY R LIGONS	
POSTED TO PUBLIC RECORDS 06/25/2003			
SURVEYED TOWNSHIP			
SURVEYED COORDINATE SOURCE			
GCDB NAD 83 CURRENT TO		N/A	
IMAGE SOURCE		SCANNED ORIGINAL MTP	
PROJECTION		N/A	
COORDINATE ELEVATION		N/A	
SOURCE FOR METES & BOUNDS		N/A	
NOTES			
USE PLAT			

T 26 S
R 11 E