TOWNSHIP 26 SOUTH RANGE 31 EAST OF THE WILLAMETTE MERIDIAN, OREGON

NO 1

SOUTH OF MALHEUR LAKE
BURNS DISTRICT
HARNEY COUNTY

STATUS OF PUBLIC DOMAIN
LAND AND MINERAL TITLES

MTP
SUPP 32,34,35

260s310es01s.tif

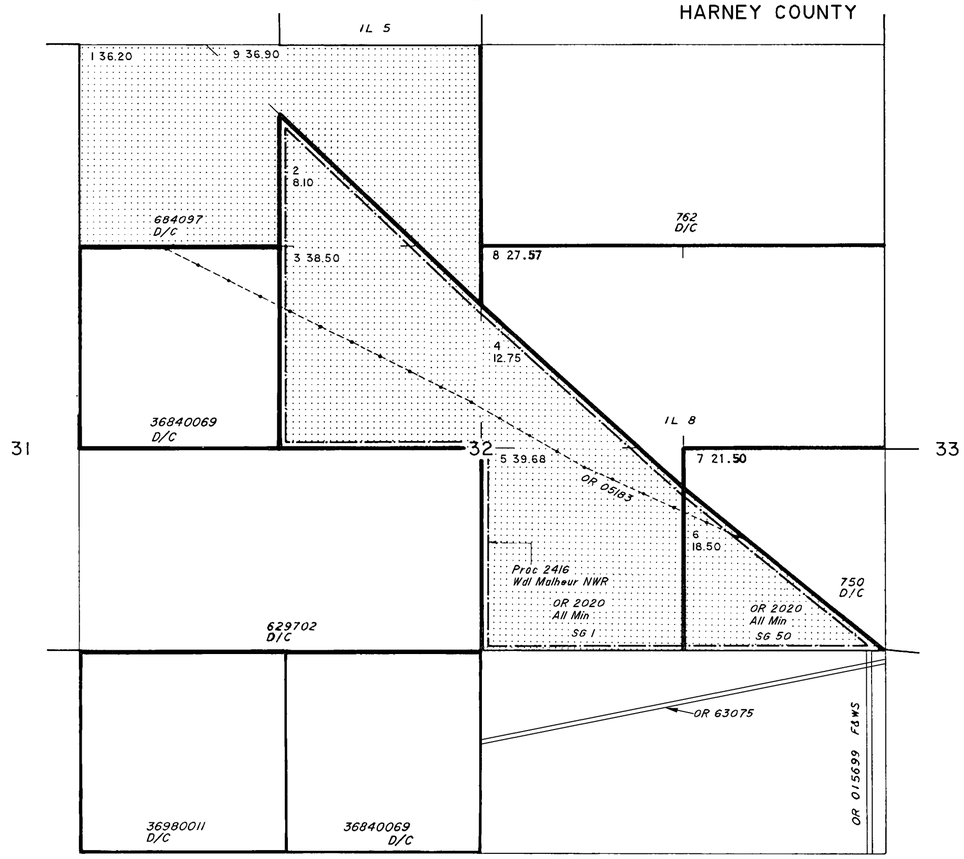

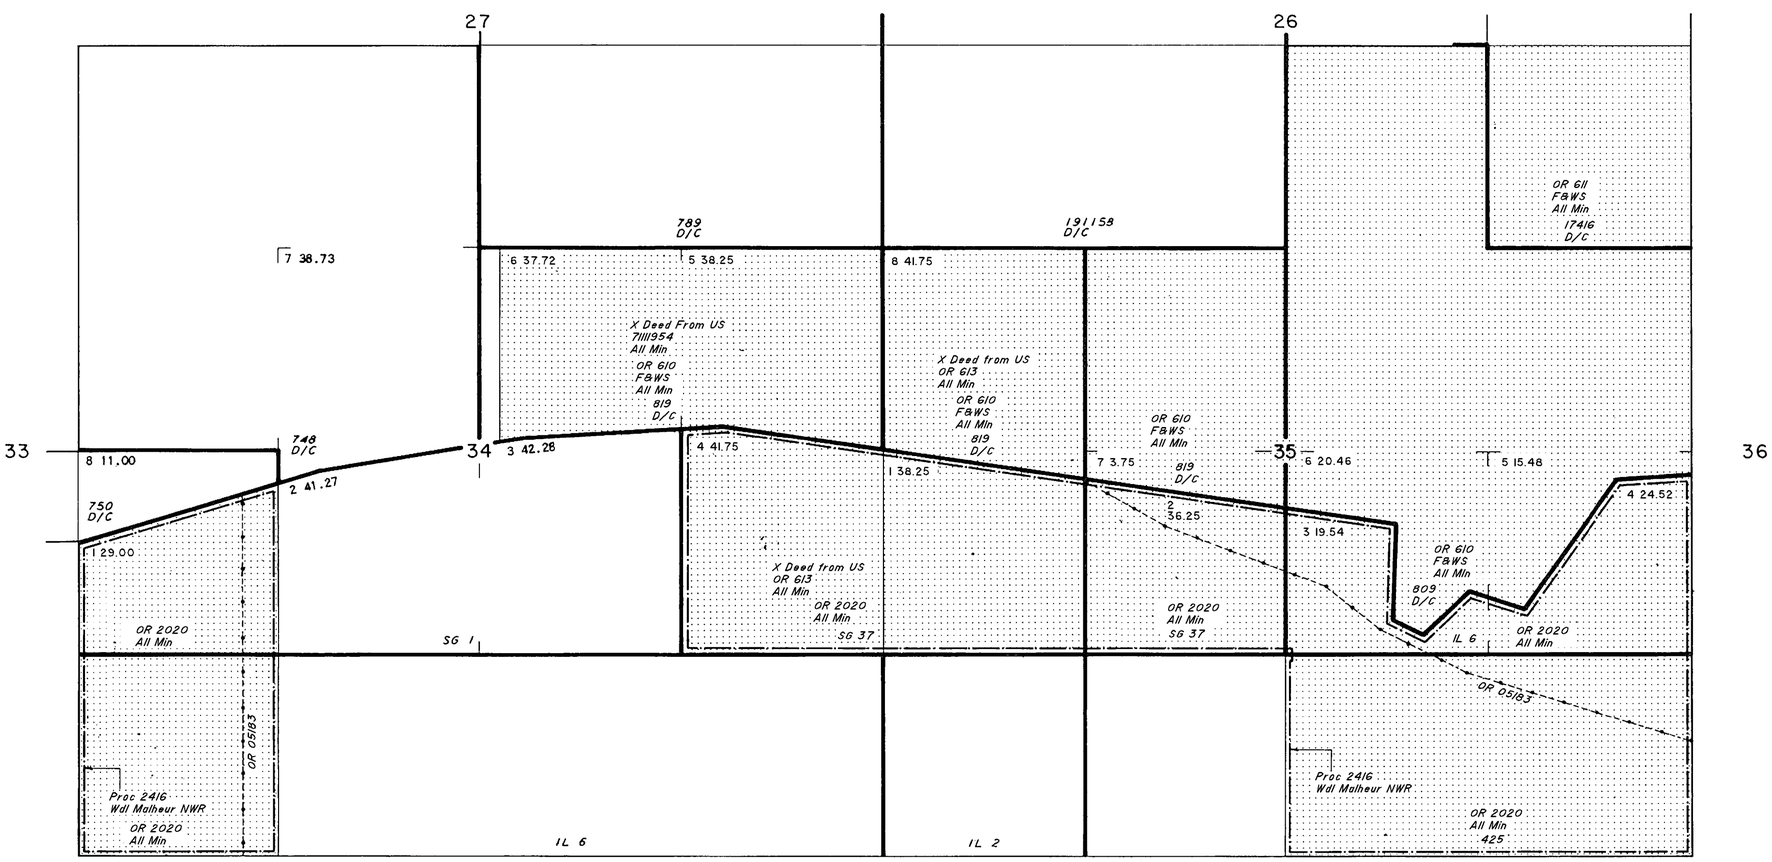

SCALE in Chains
5 0 5 10 20
330 0 330 660 1320
SCALE in Feet

WARNING STATEMENT

This plat is the Bureau's Record of Title, and should be used only as a graphic display of the township survey data. Records hereon do not reflect title changes which may have been affected by lateral movements of rivers or other bodies of water. Refer to the cadastral surveys for official survey information.

INDEX TO SEGREGATED TRACTS				
RESURVEY	ORIGINAL SURVEY			
TRACT NO	T	R	SEC	SUBDIVISION

FOR ORDERS AFFECTING DISPOSAL OR USE OF UNIDENTIFIED LANDS WITHDRAWN FOR CLASSIFICATION, MINERAL, WATER AND/OR OTHER PUBLIC PURPOSES, REFER TO INDEX OF MISCELLANEOUS DOCUMENTS.

FILE REF: 260s310es01s.tif	AutoMAP2000/GTX RasterCAD 6.0
CONVERT JPEG: 08/27/2001	BY: H. GISCH
LAST UPDATE: 08/27/2008	BY: D. LEAVENWORTH
POSTED TO PUBLIC RECORDS: 09/12/2008	
SURVEYED TOWNSHIP	
SURVEYED COORDINATE SOURCE:	
GCDB NAD 83 CURRENT TO:	N/A
IMAGE SOURCE:	SCANNED ORIGINAL MTP
PROJECTION:	N/A
COORDINATE ELEVATION:	N/A
SOURCE FOR METES & BOUNDS:	N/A
NOTES:	
USE PLAT: LSBL	

T. S 26 S.
R. 31 E.