TOWNSHIP 33 SOUTH, RANGE 42 EAST, OF THE WILLAMETTE MERIDIAN, OREGON

VALE DISTRICT

MALHEUR COUNTY

STATUS OF PUBLIC DOMAIN
LAND AND MINERAL TITLES

MT/USE PLAT

330s420eu01.tif

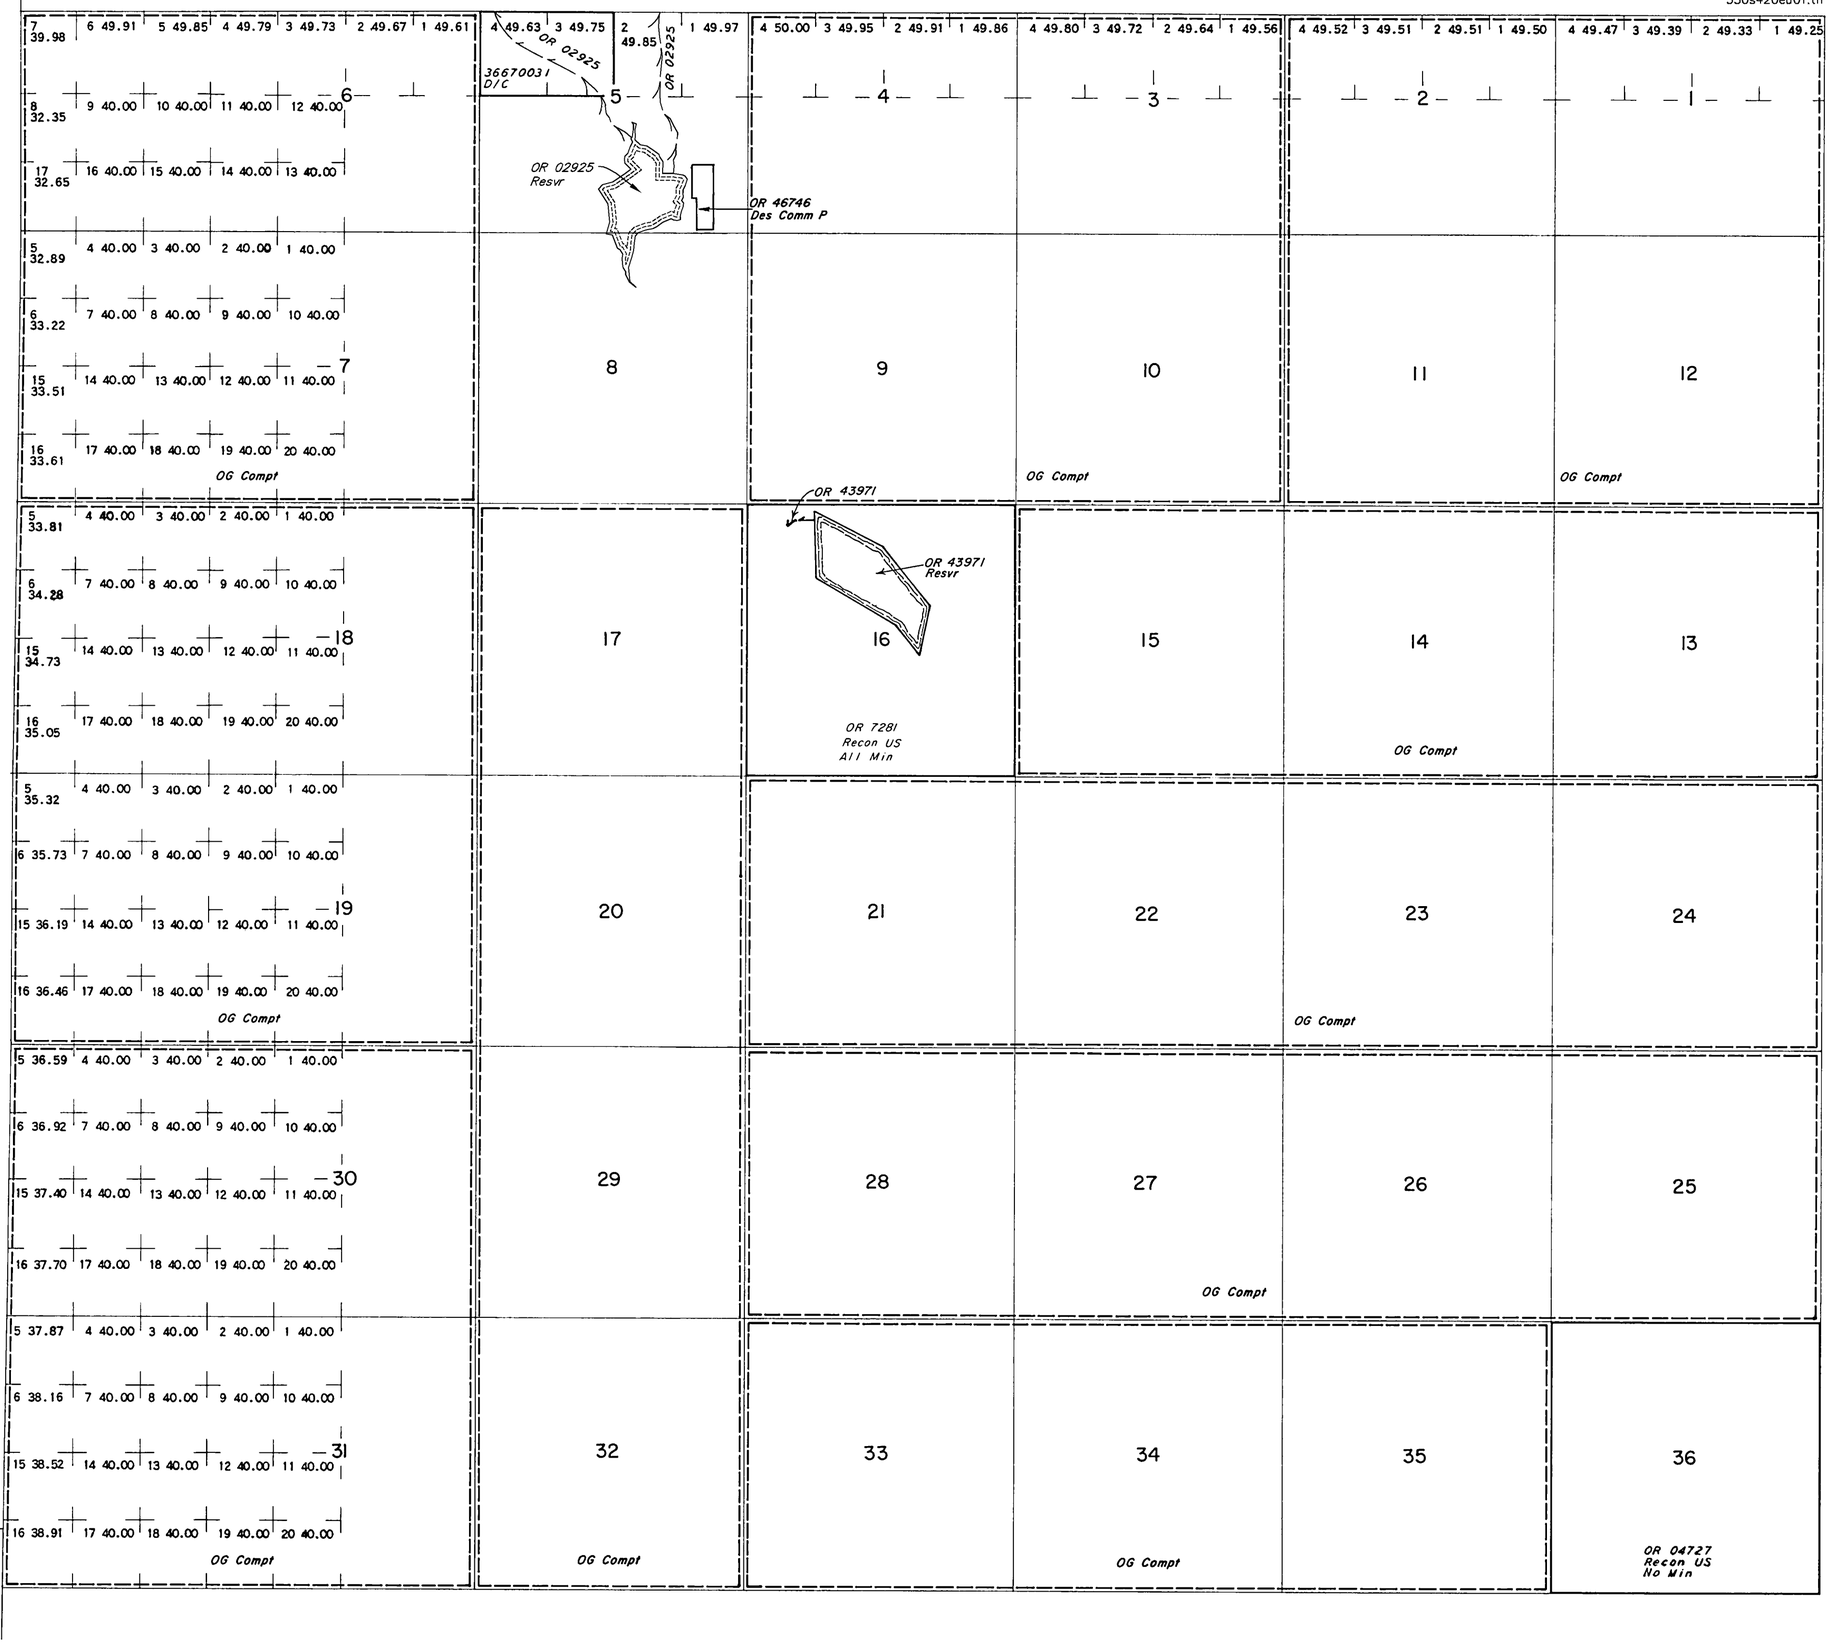

INDEX TO SEGREGATED TRACTS				
RESURVEY	ORIGINAL SURVEY			
TRACT NO	T	R	SEC	SUBDIVISION

FOR ORDERS AFFECTING DISPOSAL OR USE OF UNIDENTIFIED LANDS WITHDRAWN FOR CLASSIFICATION, MINERAL, WATER AND/OR OTHER PUBLIC PURPOSES, REFER TO INDEX OF MISCELLANEOUS DOCUMENTS.

All unappropriated Public Land in Tp included in OR 1565 Cl Mult Use SD 0 11/23/1967

R/W OR 02925 as-built survey not conducted on private land

FILE REF 330s420eu01.tif	AutoMAP2000/GTX RasterCAD 6 0
CONVERT JPEG 02/24/2000	BY H. GISCH
LAST UPDATE 11/02/2001	BY D. LEAVENWORTH
POSTED TO PUBLIC RECORDS 11/02/2001	
SURVEYED TOWNSHIP	
SURVEYED COORDINATE SOURCE	
GCDB NAD 83 CURRENT TO	N/A
IMAGE SOURCE	SCANNED ORIGINAL MTP
PROJECTION	N/A
COORDINATE ELEVATION	N/A
SOURCE FOR METES & BOUNDS	N/A
NOTES	
USE PLAT Lsbl Min	

T 33 S
R 42 E

SCALE in Chains
10 5 0 10 20 30 40 60 80
660 0 660 2640 3960 5280
SCALE in Feet

WARNING STATEMENT

This plat is the Bureau's Record of Title, and should be used only as a graphic display of the township survey data. Records hereon do not reflect title changes which may have been affected by lateral movements of rivers or other bodies of water. Refer to the cadastral surveys for official survey information.