NO 2

TOWNSHIP 35 SOUTH, RANGE 7 EAST, OF THE WILLAMETTE MERIDIAN, OREGON

LAKEVIEW DISTRICT - KLAMATH FALLS RA
KLAMATH COUNTY

350s070es02.tif

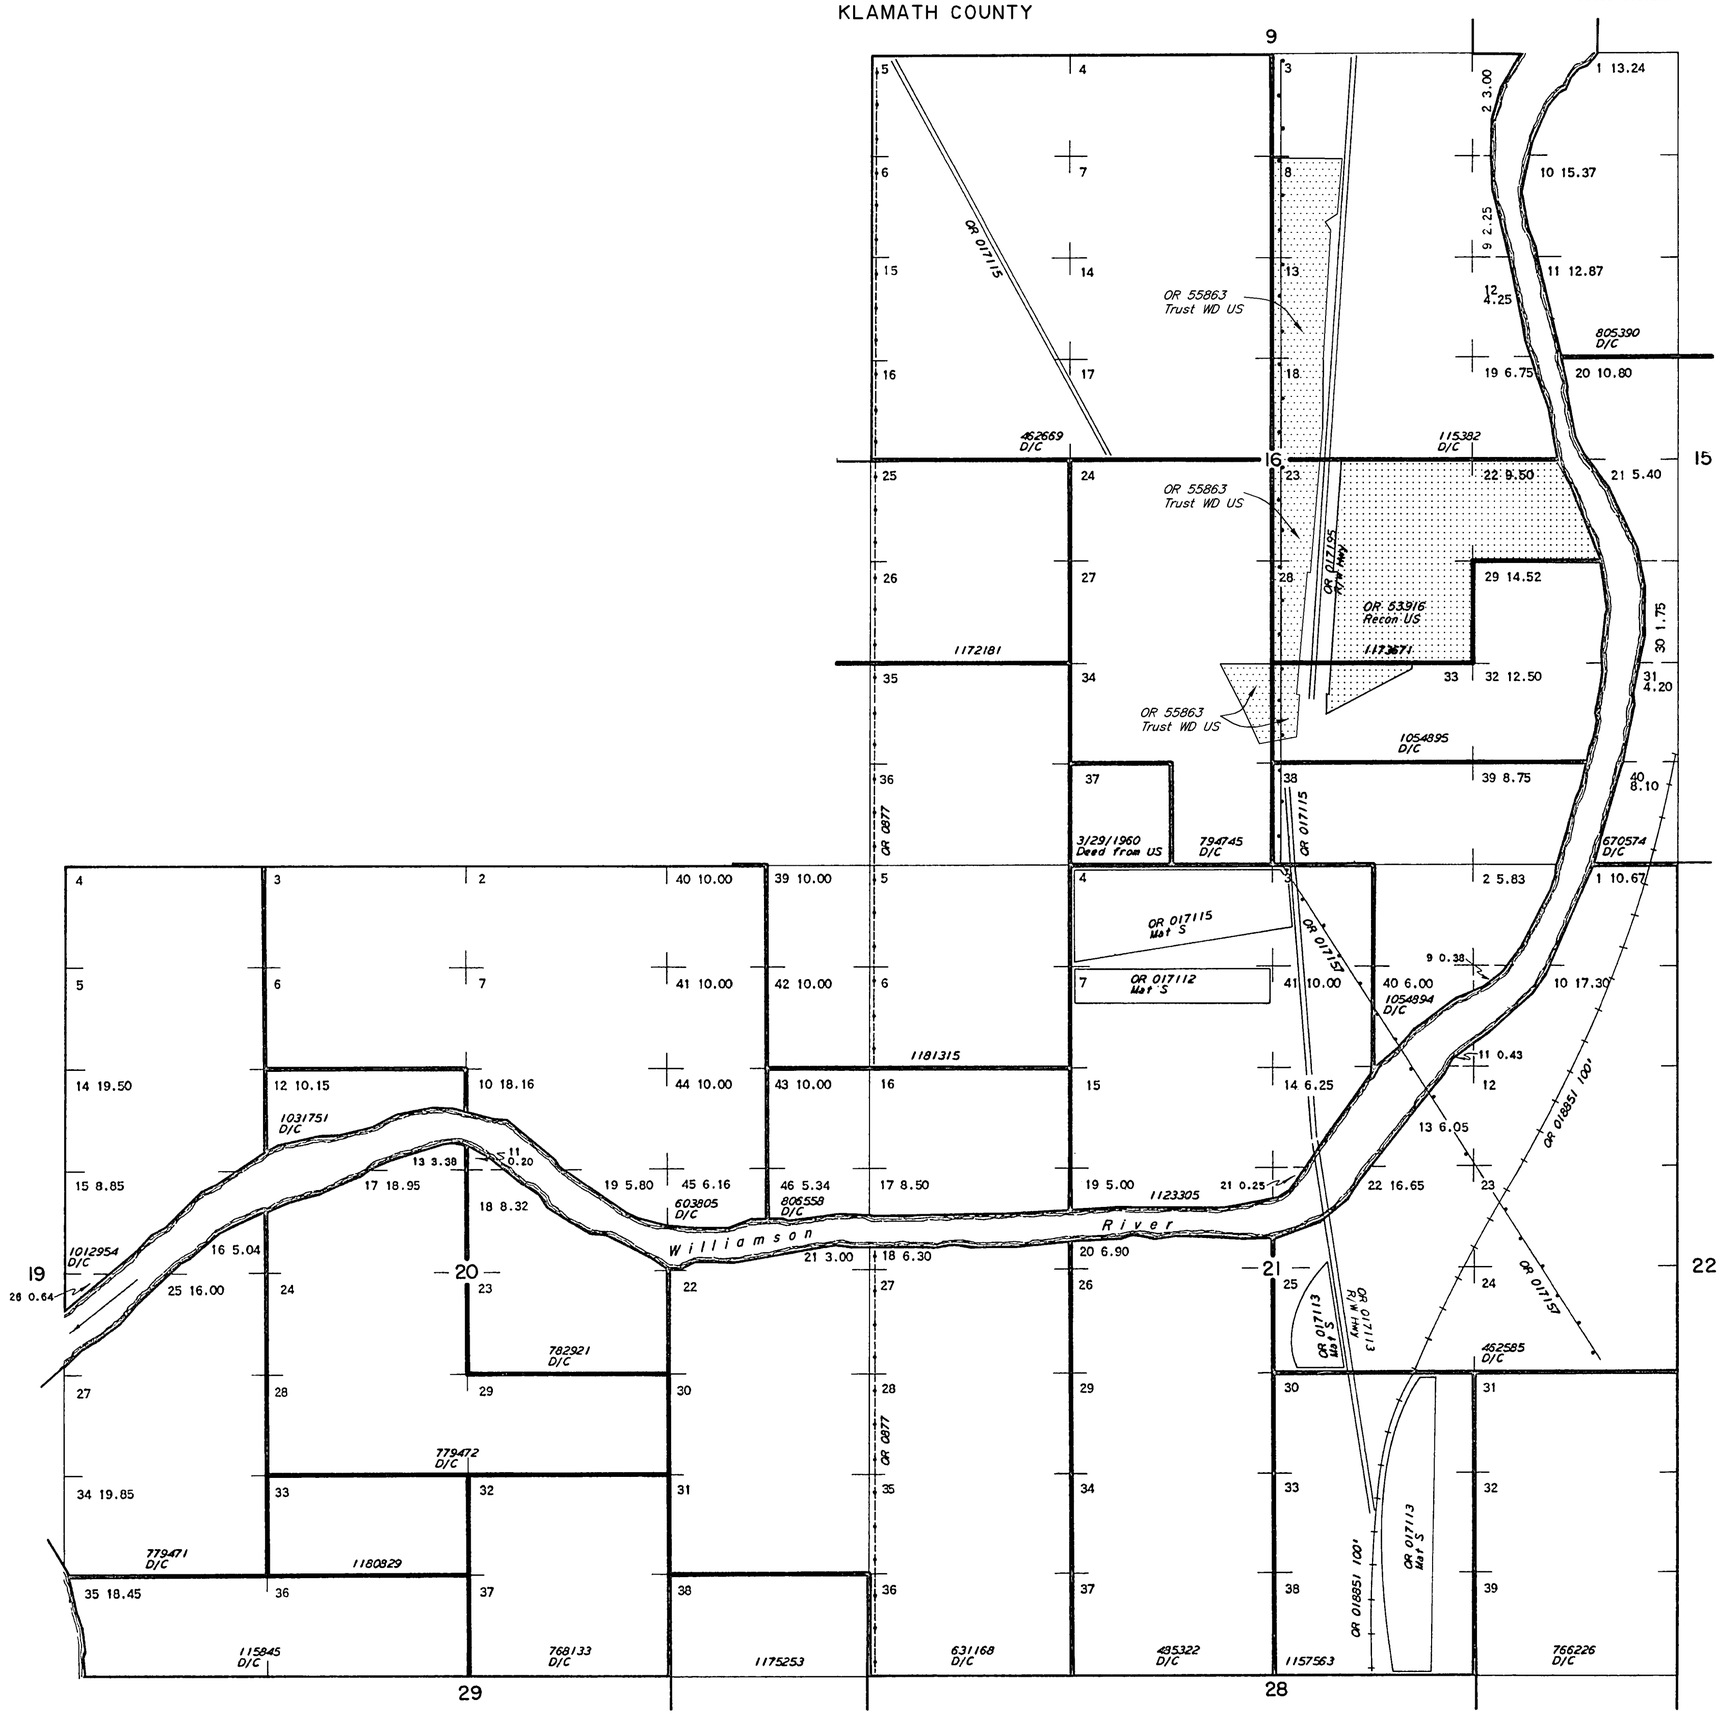

SCALE in Chains
5 0 5 10 20
330 0 330 660 1320
SCALE in Feet

WARNING STATEMENT

This plat is the Bureau's Record of Title, and should be used only as a graphic display of the township survey data. Records hereon do not reflect title changes which may have been affected by lateral movements of rivers or other bodies of water. Refer to the cadastral surveys for official survey information.

STATUS OF PUBLIC DOMAIN LAND AND MINERAL TITLES AND ACQUIRED LANDS

MTP
SUPP Secs 16,20,21

INDEX TO SEGREGATED TRACTS

RESURVEY	ORIGINAL SURVEY			
TRACT NO	T	R	SEC	SUBDIVISION

FOR ORDERS AFFECTING DISPOSAL OR USE OF UNIDENTIFIED LANDS WITHDRAWN FOR CLASSIFICATION, MINERAL, WATER AND/OR OTHER PUBLIC PURPOSES, REFER TO INDEX OF MISCELLANEOUS DOCUMENTS.

FILE REF 350s070es02.tif	AutoMAP2000/GTX RasterCAD 6 0	
CONVERT JPEG 10/21/1999	BY	H. GISCH
LAST UPDATE 03/25/2002	BY	D. LEAVENWORTH
POSTED TO PUBLIC RECORDS 03/29/2002		
SURVEYED TOWNSHIP		
SURVEYED COORDINATE SOURCE		
GCDB NAD 83 CURRENT TO		N/A
IMAGE SOURCE		SCANNED ORIGINAL MTP
PROJECTION		N/A
COORDINATE ELEVATION		N/A
SOURCE FOR METES & BOUNDS		N/A
NOTES		
USE PLAT		

T 35 S
R 7 E