TOWNSHIP 36 SOUTH RANGE 18 EAST OF THE WILLAMETTE MERIDIAN, OREGON

LAKEVIEW DISTRICT

LAKE COUNTY

360s180eu01.tif

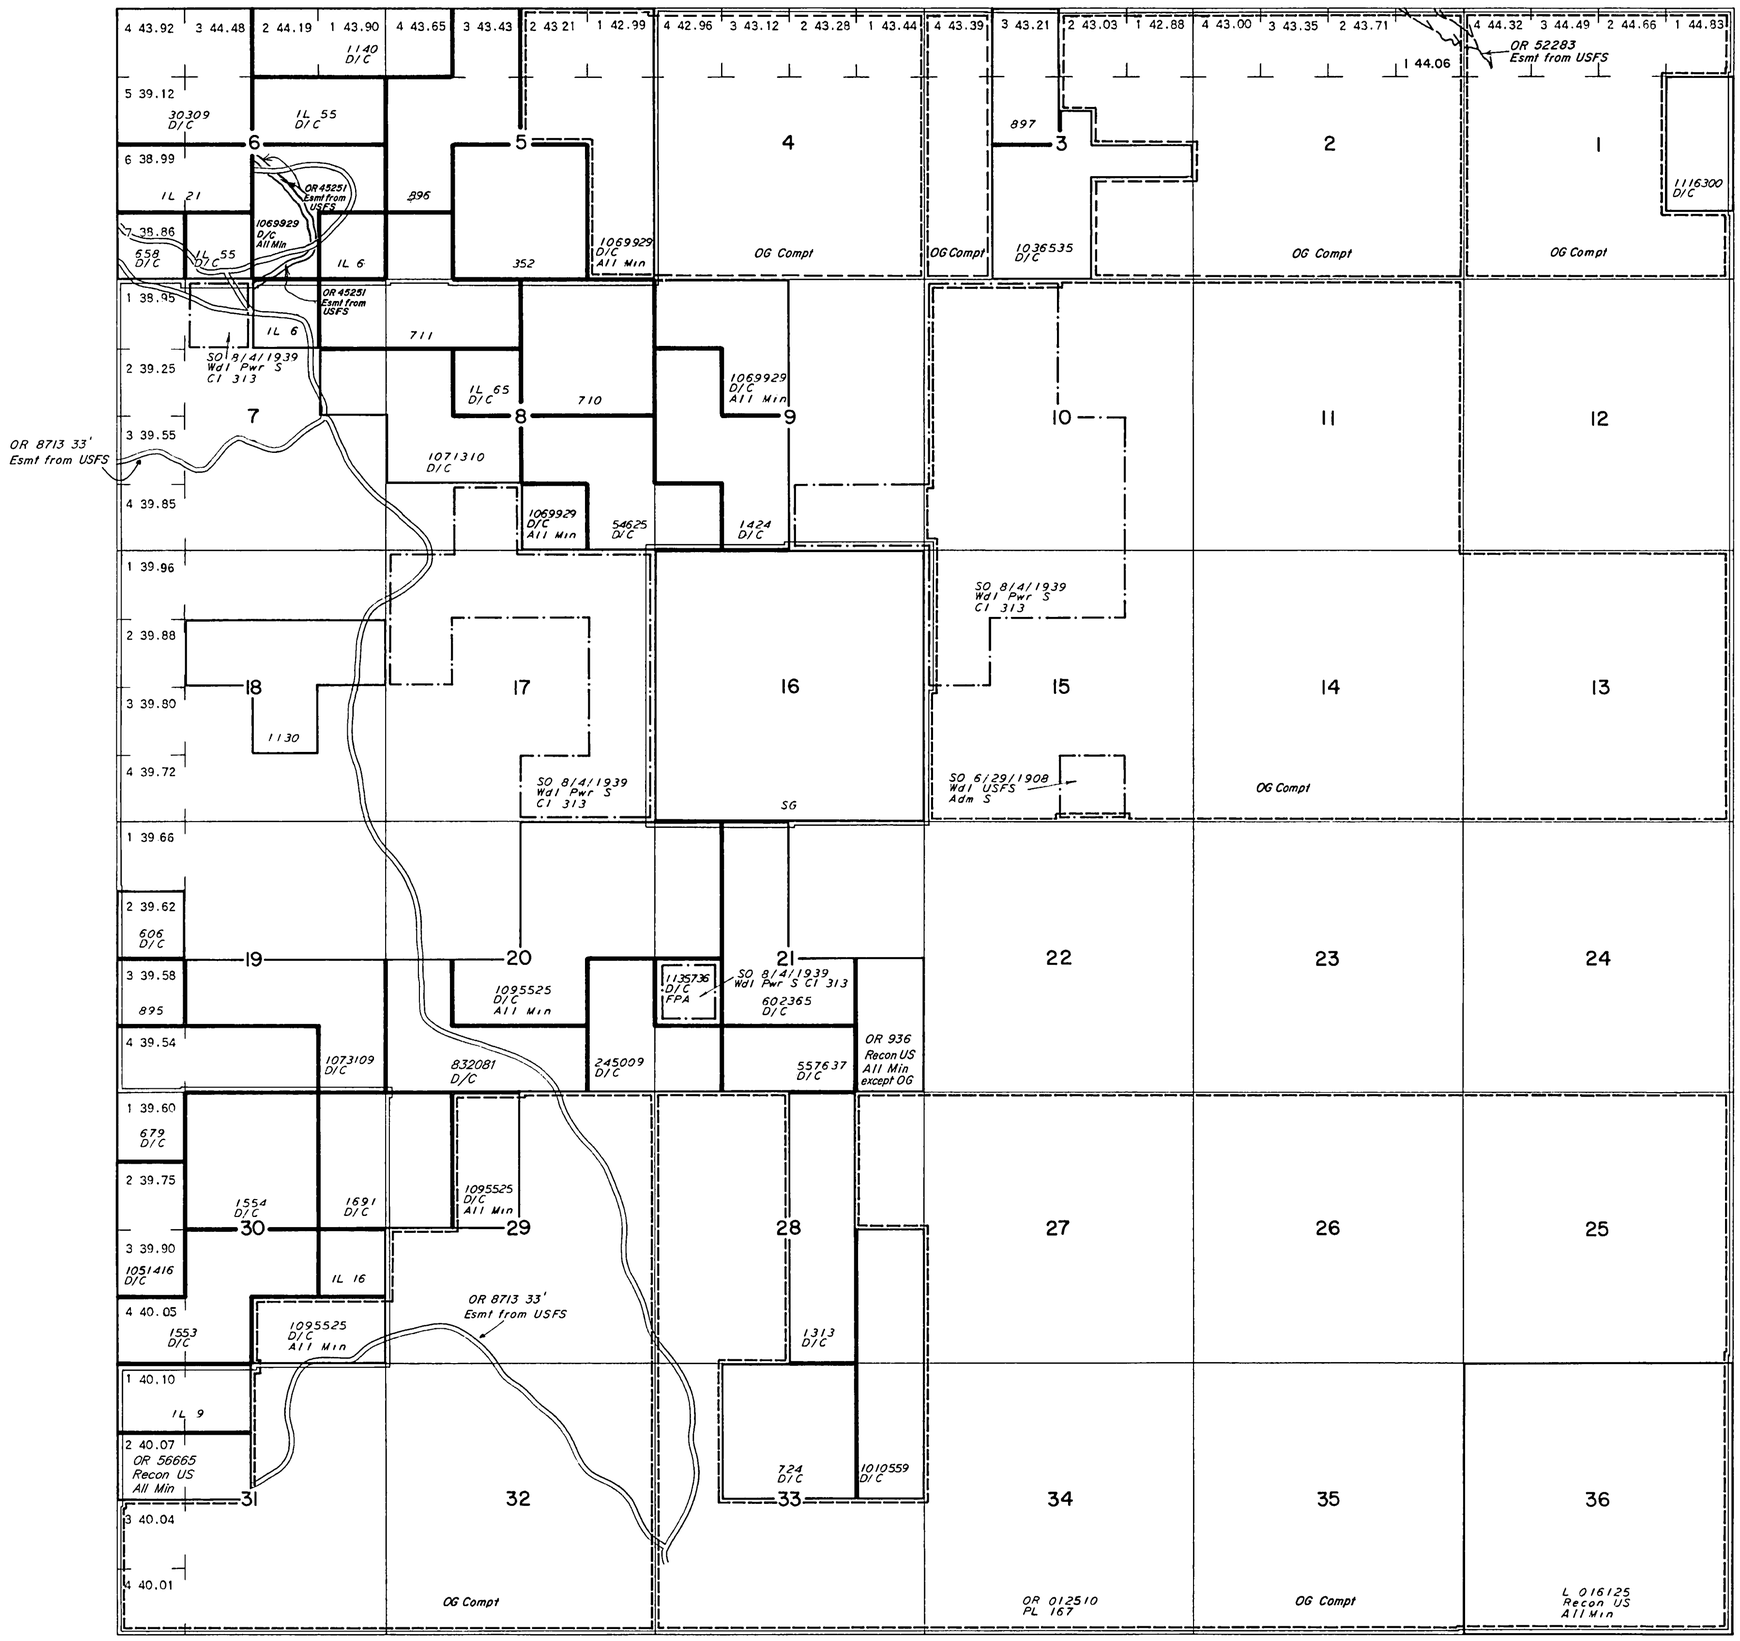

SCALE in Chains

10 5 0 10 20 30 40 60 80

660 0 660 2640 3960 5280

SCALE in Feet

WARNING STATEMENT

This plat is the Bureau's Record of Title, and should be used only as a graphic display of the township survey data. Records hereon do not reflect title changes which may have been affected by lateral movements of rivers or other bodies of water. Refer to the cadastral surveys for official survey information.

STATUS OF PUBLIC DOMAIN LAND AND MINERAL TITLES

MT/USE PLAT

INDEX TO SEGREGATED TRACTS				
RESURVEY	ORIGINAL SURVEY			
TRACT NO	T	R	SEC	SUBDIVISION

FOR ORDERS AFFECTING DISPOSAL OR USE OF UNIDENTIFIED LANDS WITHDRAWN FOR CLASSIFICATION, MINERAL, WATER AND/OR OTHER PUBLIC PURPOSES, REFER TO INDEX OF MISCELLANEOUS DOCUMENTS.

All Tp included in Wdl Fremont NF Proc 2143 10/14/1935

FPC O 11/10/1950 Land may be X Subj to Sec 24 FPA Sec 21: NW¼SW¼

OR 012510 Det PL 167 (Act of Cong 07/23/1955) completed 04/16/1963, all NF surface Mgmt by USFS

FILE REF 360s180eu01.tif	ACAD Map2000/GTX RasterCAD 6.0
CONVERT JPEG 12/03/1999	BY H. GISCH
LAST UPDATE 10/17/2002	BY D. LEAVENWORTH
POSTED TO PUBLIC RECORDS 10/23/2002	
SURVEYED TOWNSHIP	
SURVEYED COORDINATE SOURCE	
GCDB NAD 83 CURRENT TO	N/A
IMAGE SOURCE	SCANNED ORIGINAL MTP
PROJECTION	N/A
COORDINATE ELEVATION	N/A
SOURCE FOR METES & BOUNDS	N/A
NOTES	
USE PLAT Geo, Lsbl Min	

T 36 S
R 18 E