TOWNSHIP 41 SOUTH RANGE 36 EAST OF THE WILLAMETTE MERIDIAN, OREGON

BURNS DISTRICT

HARNEY COUNTY

STATUS OF PUBLIC DOMAIN
LAND AND MINERAL TITLES

MT PLAT

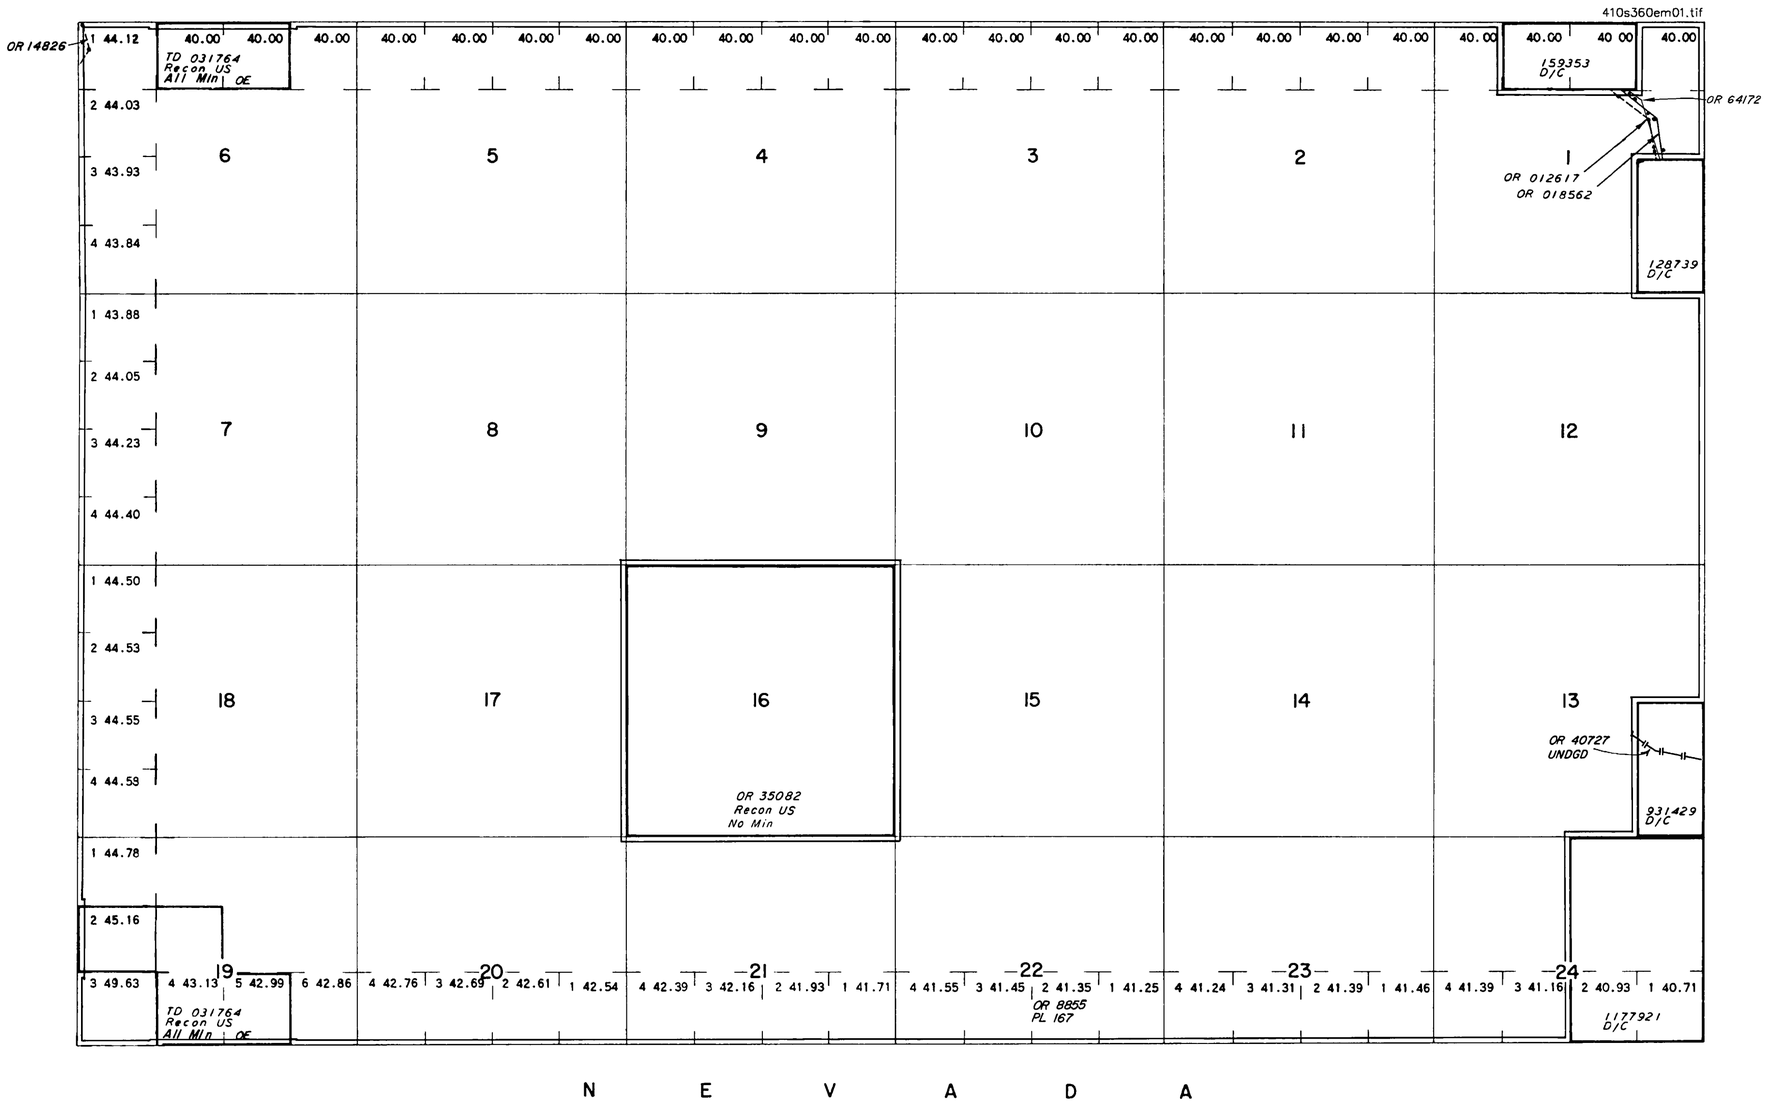

INDEX TO SEGREGATED TRACTS				
RESURVEY	ORIGINAL SURVEY			
TRACT NO	T	R	SEC	SUBDIVISION

FOR ORDERS AFFECTING DISPOSAL OR USE OF UNIDENTIFIED LANDS WITHDRAWN FOR CLASSIFICATION, MINERAL, WATER AND/OR OTHER PUBLIC PURPOSES, REFER TO INDEX OF MISCELLANEOUS DOCUMENTS.

OR 8855 Det PL 167 (Act of Cong 07/23/1955) completed 07/05/1972, all PD surface mgmt by BLM

FILE REF: 410s360em01.tif	ACAD Map2000/GTX RasterCAD 6.0
CONVERT JPEG: 02/08/2000	BY: H. GISCH
LAST UPDATE: 12/15/2008	BY: D. LEAVENWORTH
POSTED TO PUBLIC RECORDS: 12/31/2008	
SURVEYED TOWNSHIP	
SURVEYED COORDINATE SOURCE:	
GCDB NAD 83 CURRENT TO:	N/A
IMAGE SOURCE:	SCANNED ORIGINAL MTP
PROJECTION:	N/A
COORDINATE ELEVATION:	N/A
SOURCE FOR METES & BOUNDS:	N/A
NOTES:	
USE PLAT:	

T. 41 S.
R. 36 E.

SCALE in Chains
10 5 0 10 20 30 40 60 80
660 0 660 2640 3960 5280
SCALE in Feet

WARNING STATEMENT

This plat is the Bureau's Record of Title, and should be used only as a graphic display of the township survey data. Records hereon do not reflect title changes which may have been affected by lateral movements of rivers or other bodies of water. Refer to the cadastral surveys for official survey information.