TOWNSHIP 2 NORTH RANGE 6 EAST OF THE WILLAMETTE MERIDIAN, WASHINGTON

SPOKANE DISTRICT WENATCHEE R.A.

SKAMANIA COUNTY

020n060em01.tif

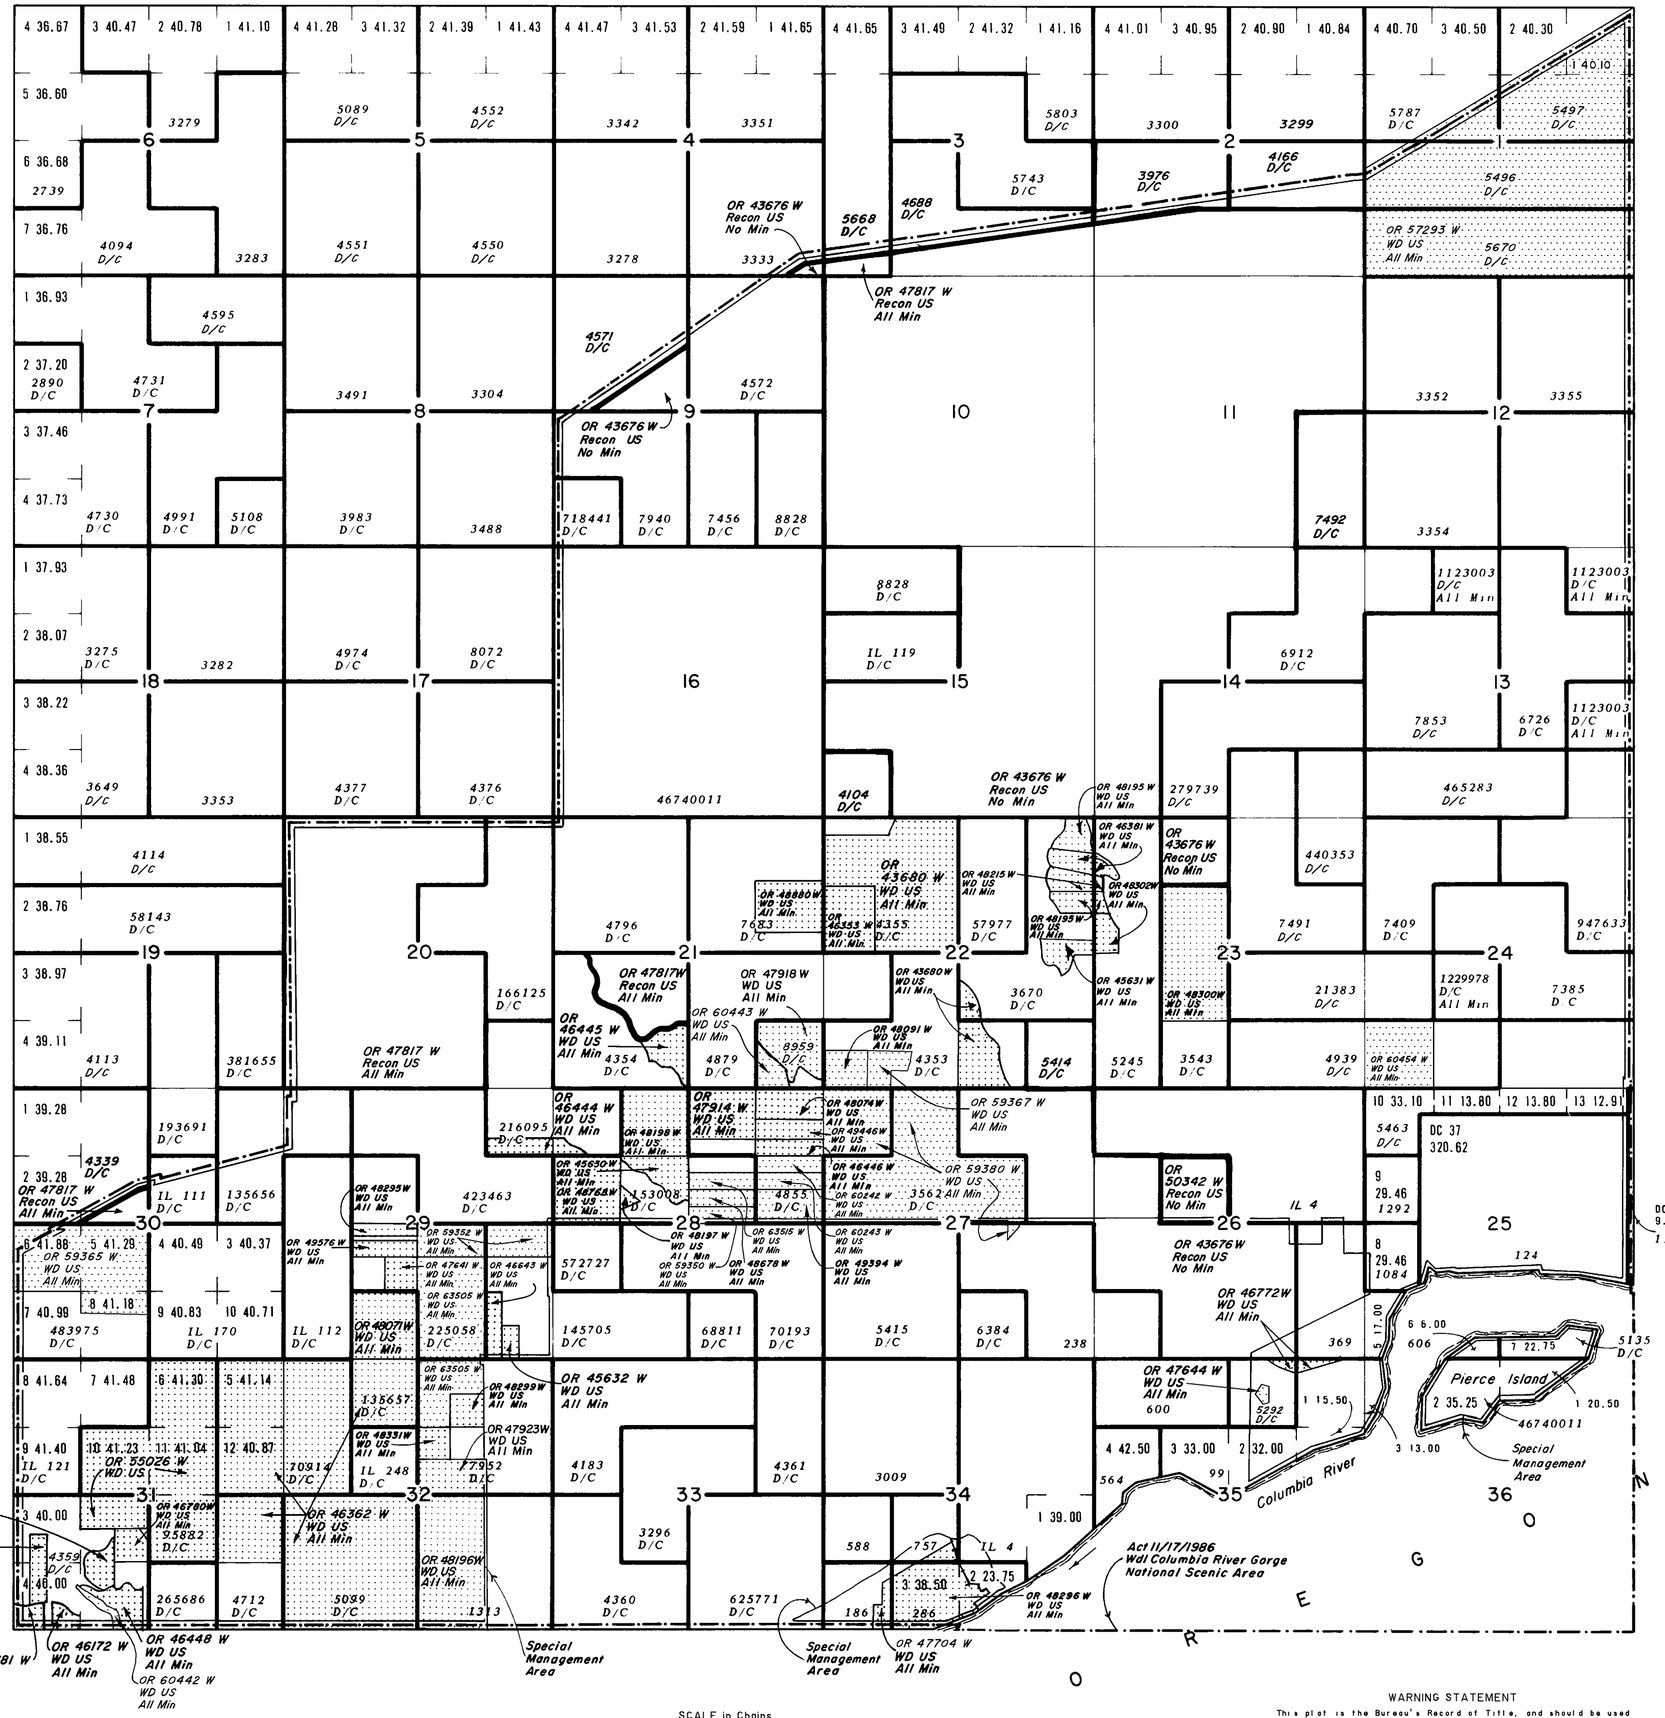

STATUS OF PUBLIC DOMAIN LAND AND MINERAL TITLES AND ACQUIRED LANDS

MT PLAT

INDEX TO SEGREGATED TRACTS				
RESURVEY	ORIGINAL SURVEY			
TRACT NO	T	R	SEC	SUBDIVISION

FOR ORDERS AFFECTING DISPOSAL OR USE OF UNIDENTIFIED LANDS WITHDRAWN FOR CLASSIFICATION, MINERAL, WATER AND/OR OTHER PUBLIC PURPOSES, REFER TO INDEX OF MISCELLANEOUS DOCUMENTS.

Refer to HI for PL 167, R/W, Esmt, 44LD513, on all lands, see MTP and HI for US rights on private land

All PD land within Columbia River Gorge National Scenic Area Trt Juris to FS

OR 55952 W X Deed from US
Sec 31: E 200' of W 360' Excl S 110' M&B 2.06 Ac

OR 56991 W WD to US Acq land
Sec 34: Portion Lot 2 M&B 1.30 Ac

OR 60452 W WD to US Acq land
Sec 25: M&B NE¼NE¼

FILE REF: 020n060em01.tif	AutoMAP2000/GTX RasterCAD 6.0
CONVERT JPEG: 01/29/2001	BY: H. GISCH
LAST UPDATE: 07/27/2006	BY: R. LIGONS
POSTED TO PUBLIC RECORDS: 08/08/2006	
SURVEYED TOWNSHIP	
SURVEYED COORDINATE SOURCE:	
GCDB NAD 83 CURRENT TO:	N/A
IMAGE SOURCE:	SCANNED ORIGINAL MTP
PROJECTION:	N/A
COORDINATE ELEVATION:	N/A
SOURCE FOR METES & BOUNDS:	N/A
NOTES:	
USE PLAT:	

T. 2 N.
R. 6 E.

WARNING STATEMENT

This plat is the Bureau's Record of Title, and should be used only as a graphic display of the township survey data. Records hereon do not reflect title changes which may have been affected by lateral movements of rivers or other bodies of water. Refer to the cadastral surveys for official survey information.