TOWNSHIP 5 NORTH RANGE 24 EAST OF THE WILLAMETTE MERIDIAN, WASHINGTON

SPOKANE DISTRICT - WENATCHEE RA

BENTON COUNTY

050n240eu01.tif

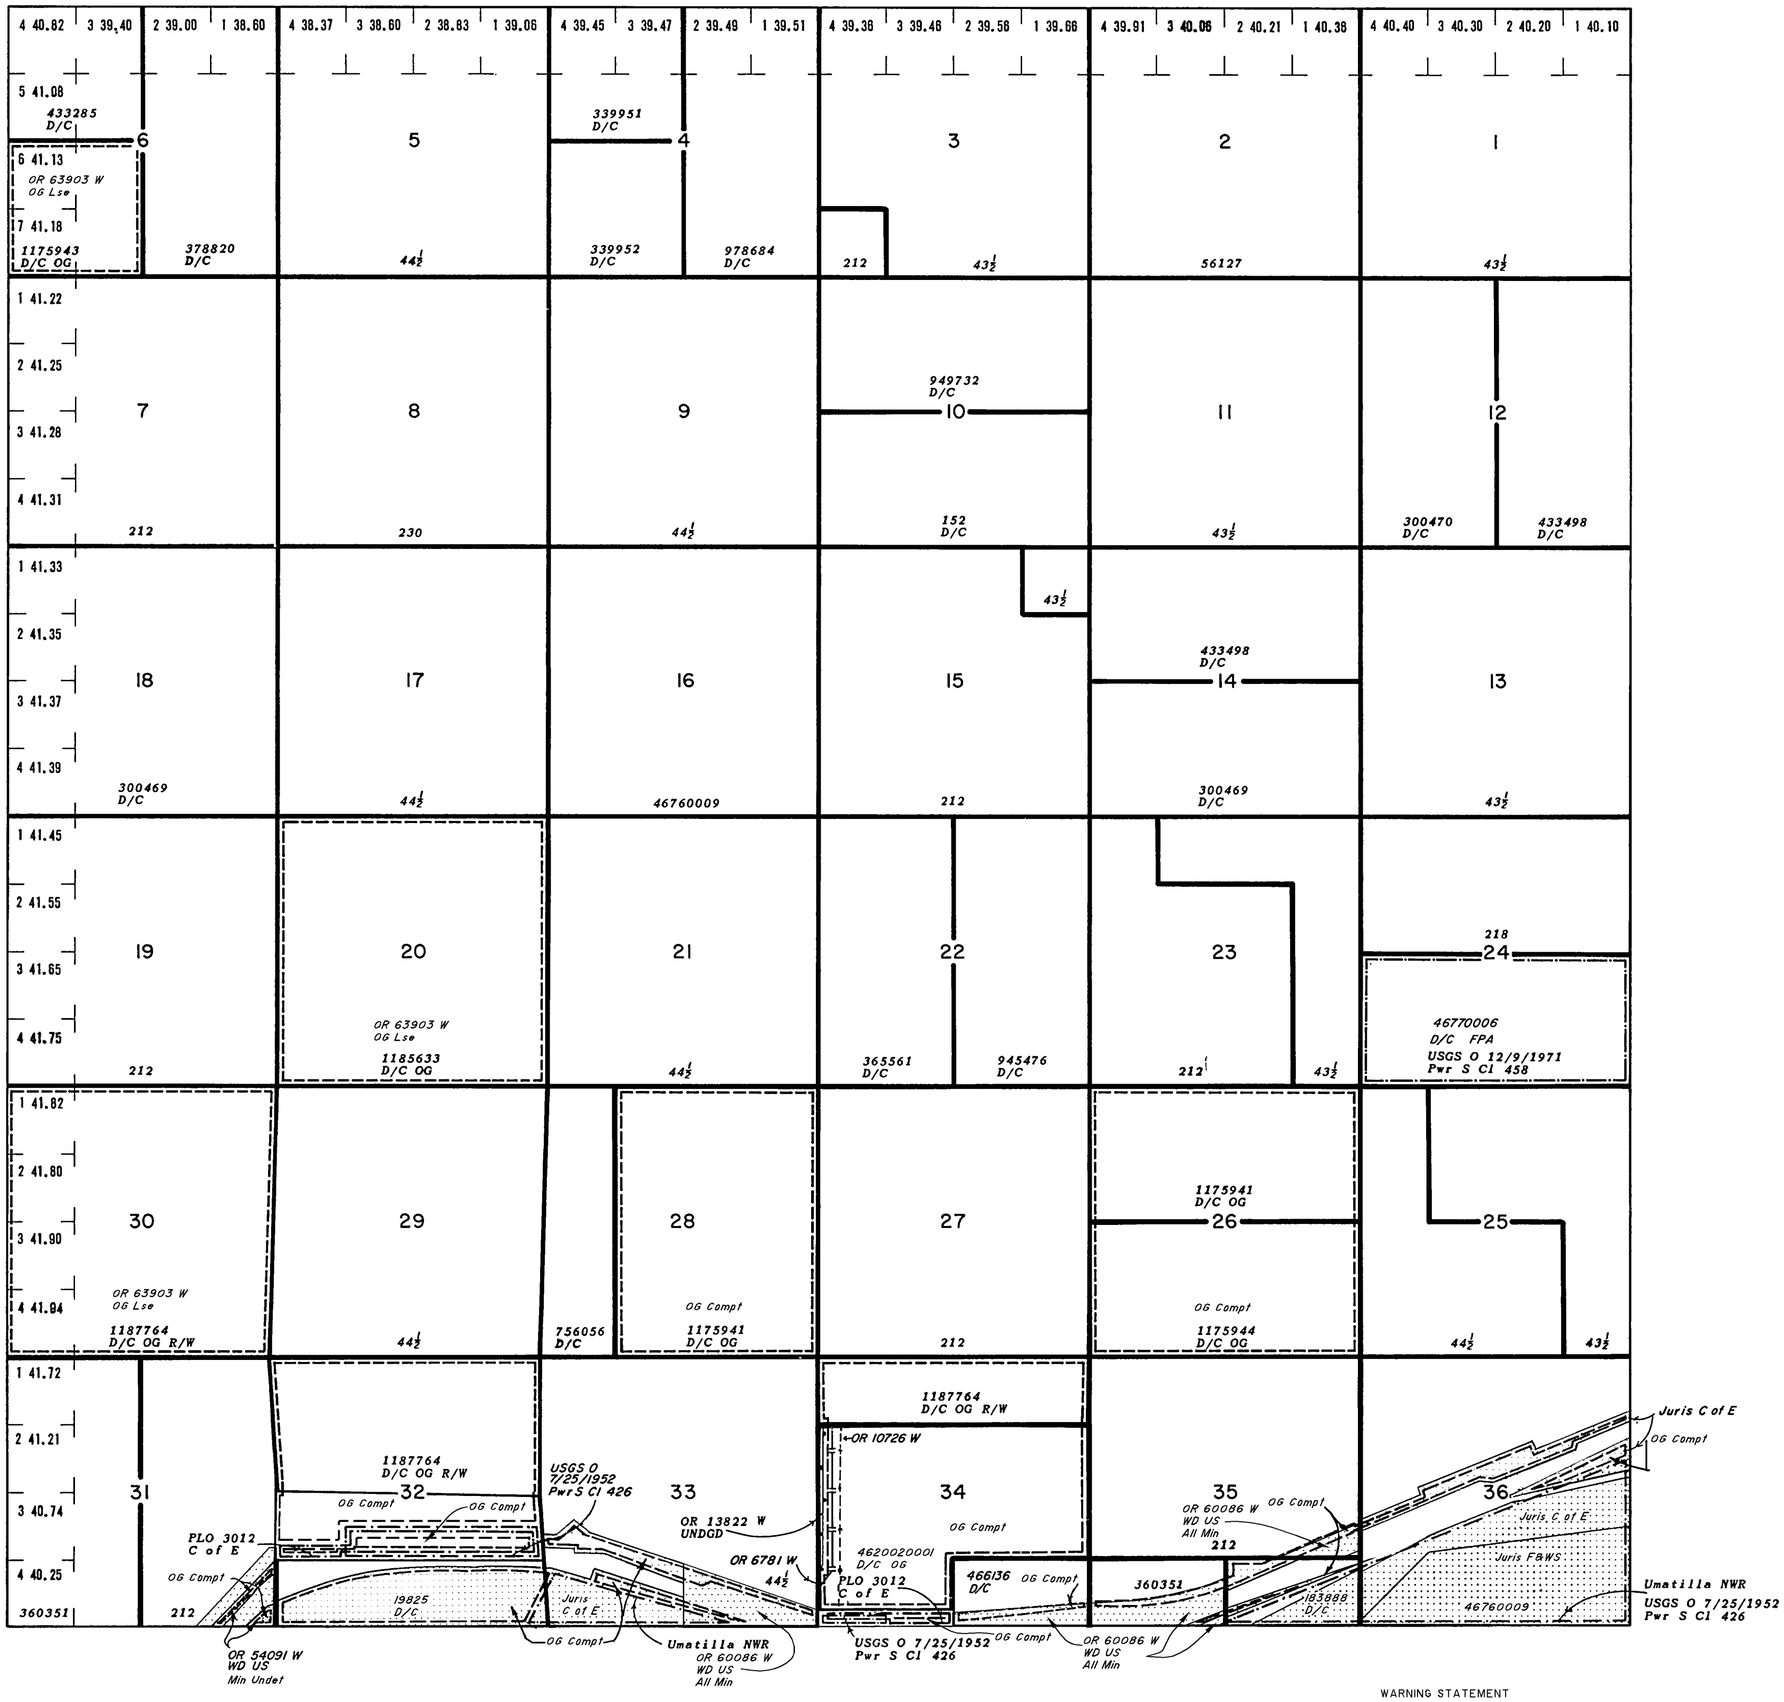

SCALE in Chains

10 5 0 10 20 30 40 50 60 80

660 0 660 2640 3960 5280

SCALE in Feet

WARNING STATEMENT

This plat is the Bureau's Record of Title, and should be used only as a graphic display of the township survey data. Records hereon do not reflect title changes which may have been affected by lateral movements of rivers or other bodies of water. Refer to the cadastral surveys for official survey information.

STATUS OF PUBLIC DOMAIN LAND AND MINERAL TITLES AND ACQUIRED LANDS

MT/USE PLAT

INDEX TO SEGREGATED TRACTS				
RESURVEY	ORIGINAL SURVEY			
TRACT NO	T	R	SEC	SUBDIVISION

FOR ORDERS AFFECTING DISPOSAL OR USE OF UNIDENTIFIED LANDS WITHDRAWN FOR CLASSIFICATION, MINERAL, WATER AND/OR OTHER PUBLIC PURPOSES, REFER TO INDEX OF MISCELLANEOUS DOCUMENTS.

Refer to HI for PL 167, R/W, Esmt, 44LD513, on all lands, see MTP and HI for US rights on private land

USGS O 05/03/1973 Rev Pwr S CO 426 USGS O 07/25/1952 NOE
Sec 32: N½NE¼SE¼

BLM O 04/24/1975 Rest Pwr S Cl 458 USGS O 12/09/1971 Open to Entry, subj to FPA
Sec 24: S½

Trf Juris from C of E to FWS 07/09/1970
Sec 36: M&B

FILE REF: 050n240eu01.tif	AutoMAP2000/GTX RasterCAD 6.0
CONVERT JPEG: 04/22/2002	BY: H. GISCH
LAST UPDATE: 01/27/2011	BY: D. LEAVENWORTH
POSTED TO PUBLIC RECORDS: 03/09/2011	
SURVEYED TOWNSHIP	
SURVEYED COORDINATE SOURCE:	
GCDB NAD 83 CURRENT TO:	N/A
IMAGE SOURCE:	SCANNED ORIGINAL MTP
PROJECTION:	N/A
COORDINATE ELEVATION:	N/A
SOURCE FOR METES & BOUNDS:	N/A
NOTES:	
USE PLAT: Lsbl Min	

T. 5 N.
R. 24 E.