TOWNSHIP 7 NORTH RANGE 4 EAST OF THE WILLAMETTE MERIDIAN, WASHINGTON

WENATCHEE RA - SPOKANE DISTRICT

070n040eu01.tif

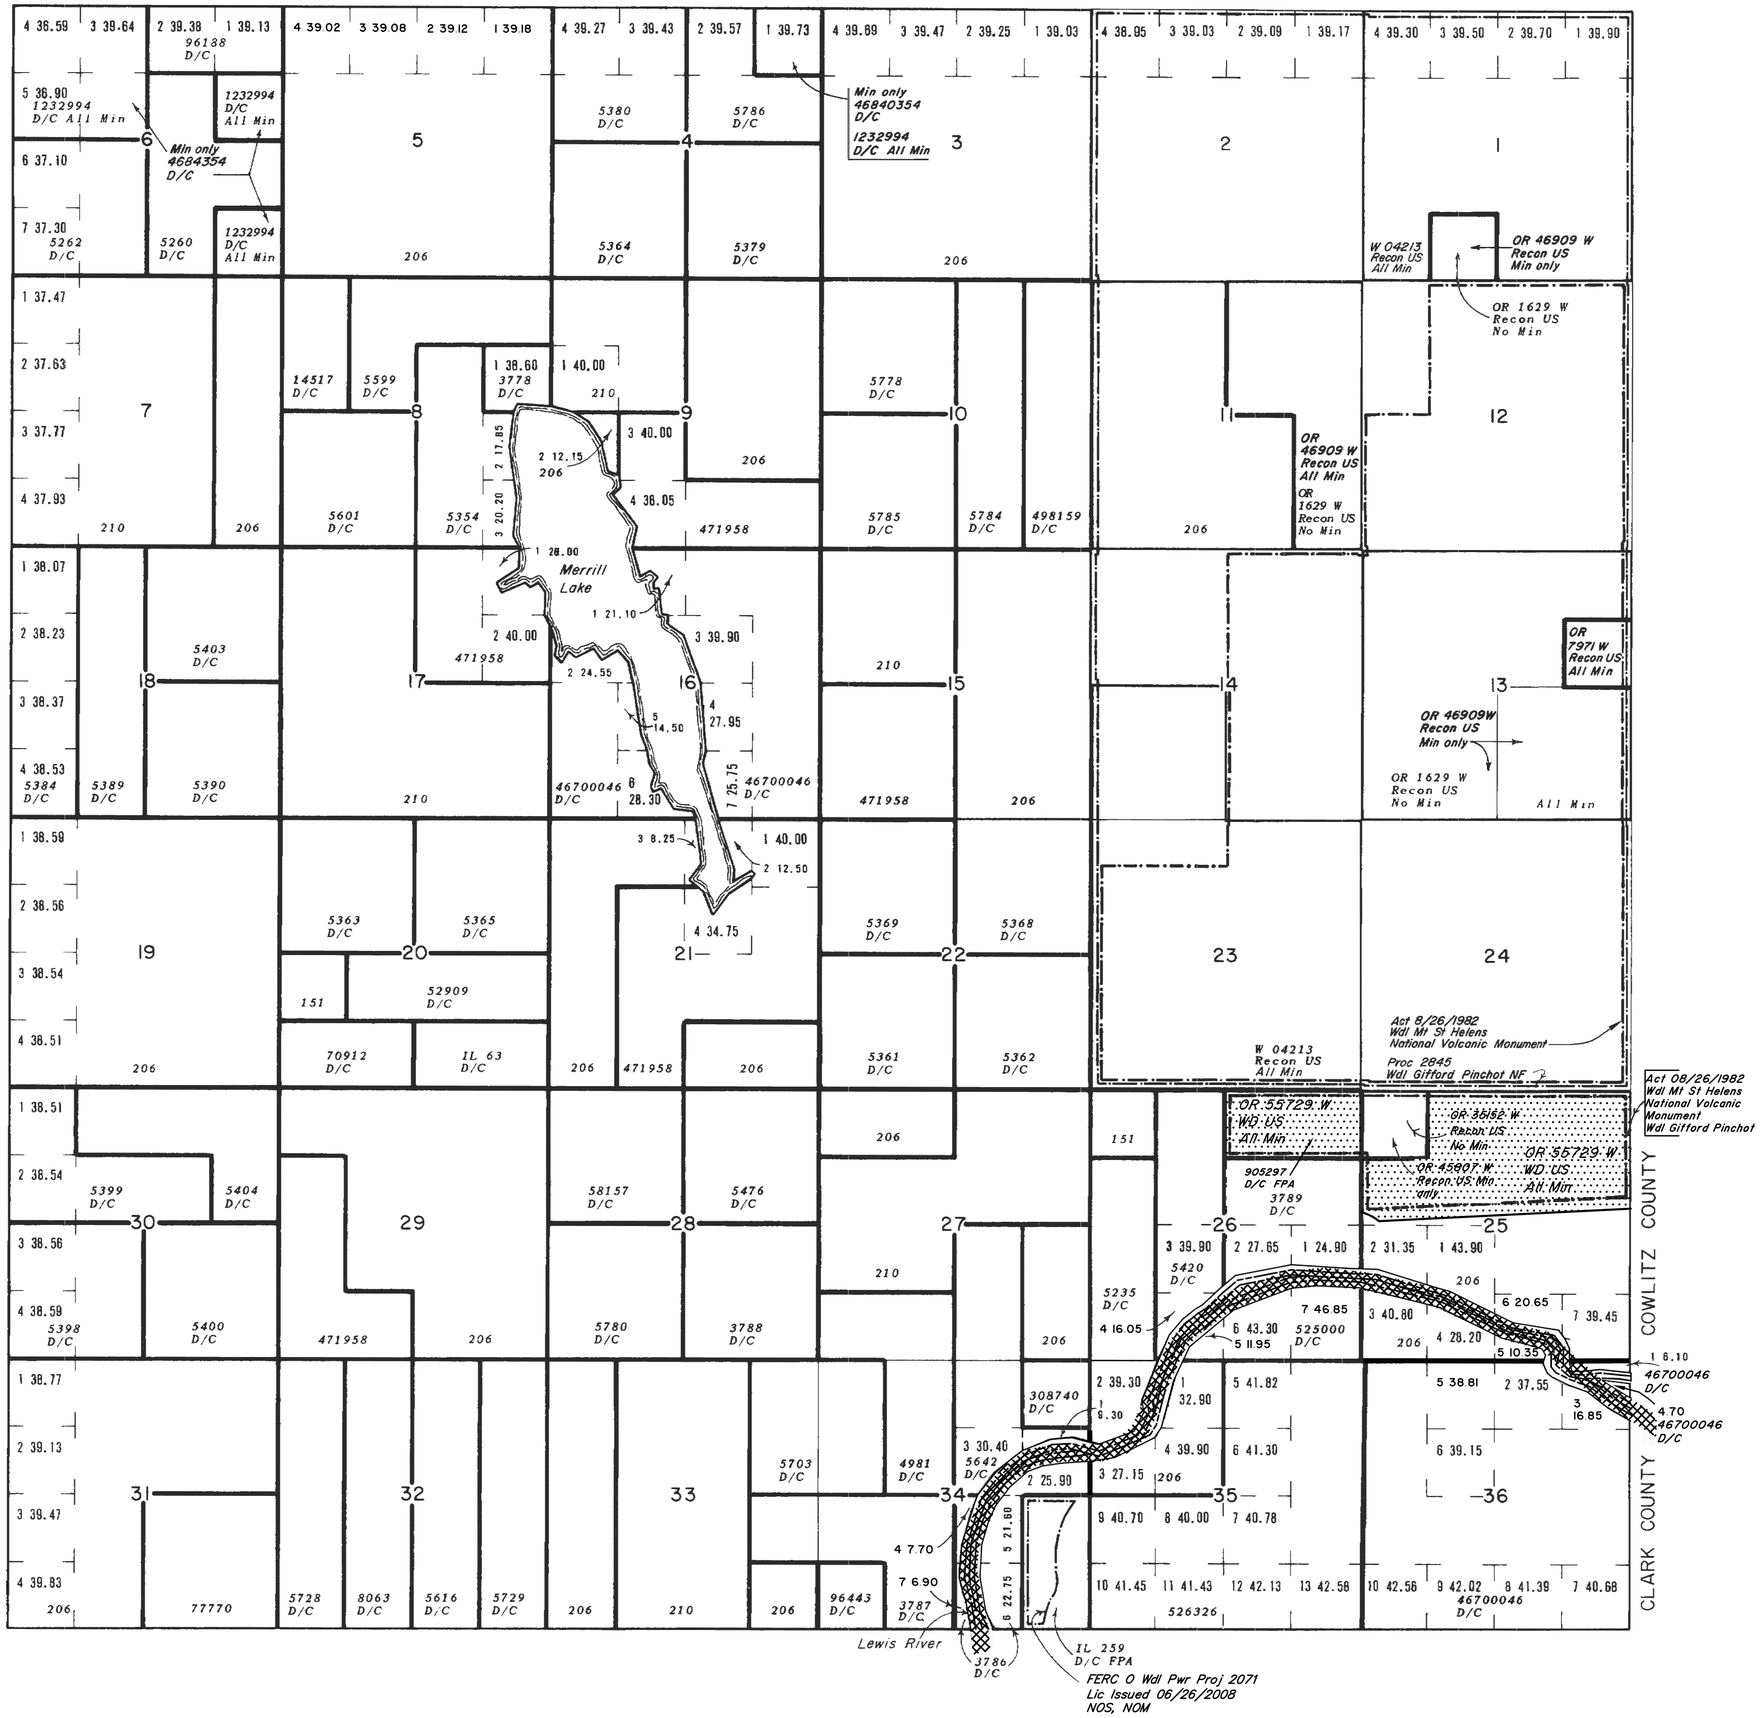

SCALE in Chains

SCALE in Feet

WARNING STATEMENT

This plat is the Bureau's Record of Title, and should be used only as a graphic display of the township survey data. Records hereon do not reflect title changes which may have been affected by lateral movements of rivers or other bodies of water. Refer to the cadastral surveys for official survey information.

STATUS OF PUBLIC DOMAIN LAND AND MINERAL TITLES AND ACQUIRED LANDS

MT/USE PLAT

INDEX TO SEGREGATED TRACTS				
RESURVEY	ORIGINAL SURVEY			
TRACT NO	T	R	SEC	SUBDIVISION

FOR ORDERS AFFECTING DISPOSAL OR USE OF UNIDENTIFIED LANDS WITHDRAWN FOR CLASSIFICATION, MINERAL, WATER AND/OR OTHER PUBLIC PURPOSES, REFER TO INDEX OF MISCELLANEOUS DOCUMENTS.

All lands other than BLM, for PL 167, R/W, Esmt, 44LD513 refer to HI

FILE REF: 070n040eu01.tif		AutoCAD/GTX
CONVERT JPEG: 05/30/2000	BY: H. GISCH	
LAST UPDATE: 08/19/2025	BY: C. PLANK	
POSTED TO PUBLIC RECORDS: 08/19/2025		
SURVEYED TOWNSHIP		
SURVEYED COORDINATE SOURCE:		
GCDB NAD 83 CURRENT TO:	N/A	
IMAGE SOURCE:	SCANNED ORIGINAL MTP	
PROJECTION:	N/A	
COORDINATE ELEVATION:	N/A	
SOURCE FOR METES & BOUNDS:	N/A	
NOTES:		
USE PLAT: Geo, Lsbl Min		

T. 7 N.
R. 4 E.