TOWNSHIP 7 NORTH RANGE 31 EAST OF THE WILLAMETTE MERIDIAN, WASHINGTON

SPOAKNE DISTRICT - WENATCHEE RA

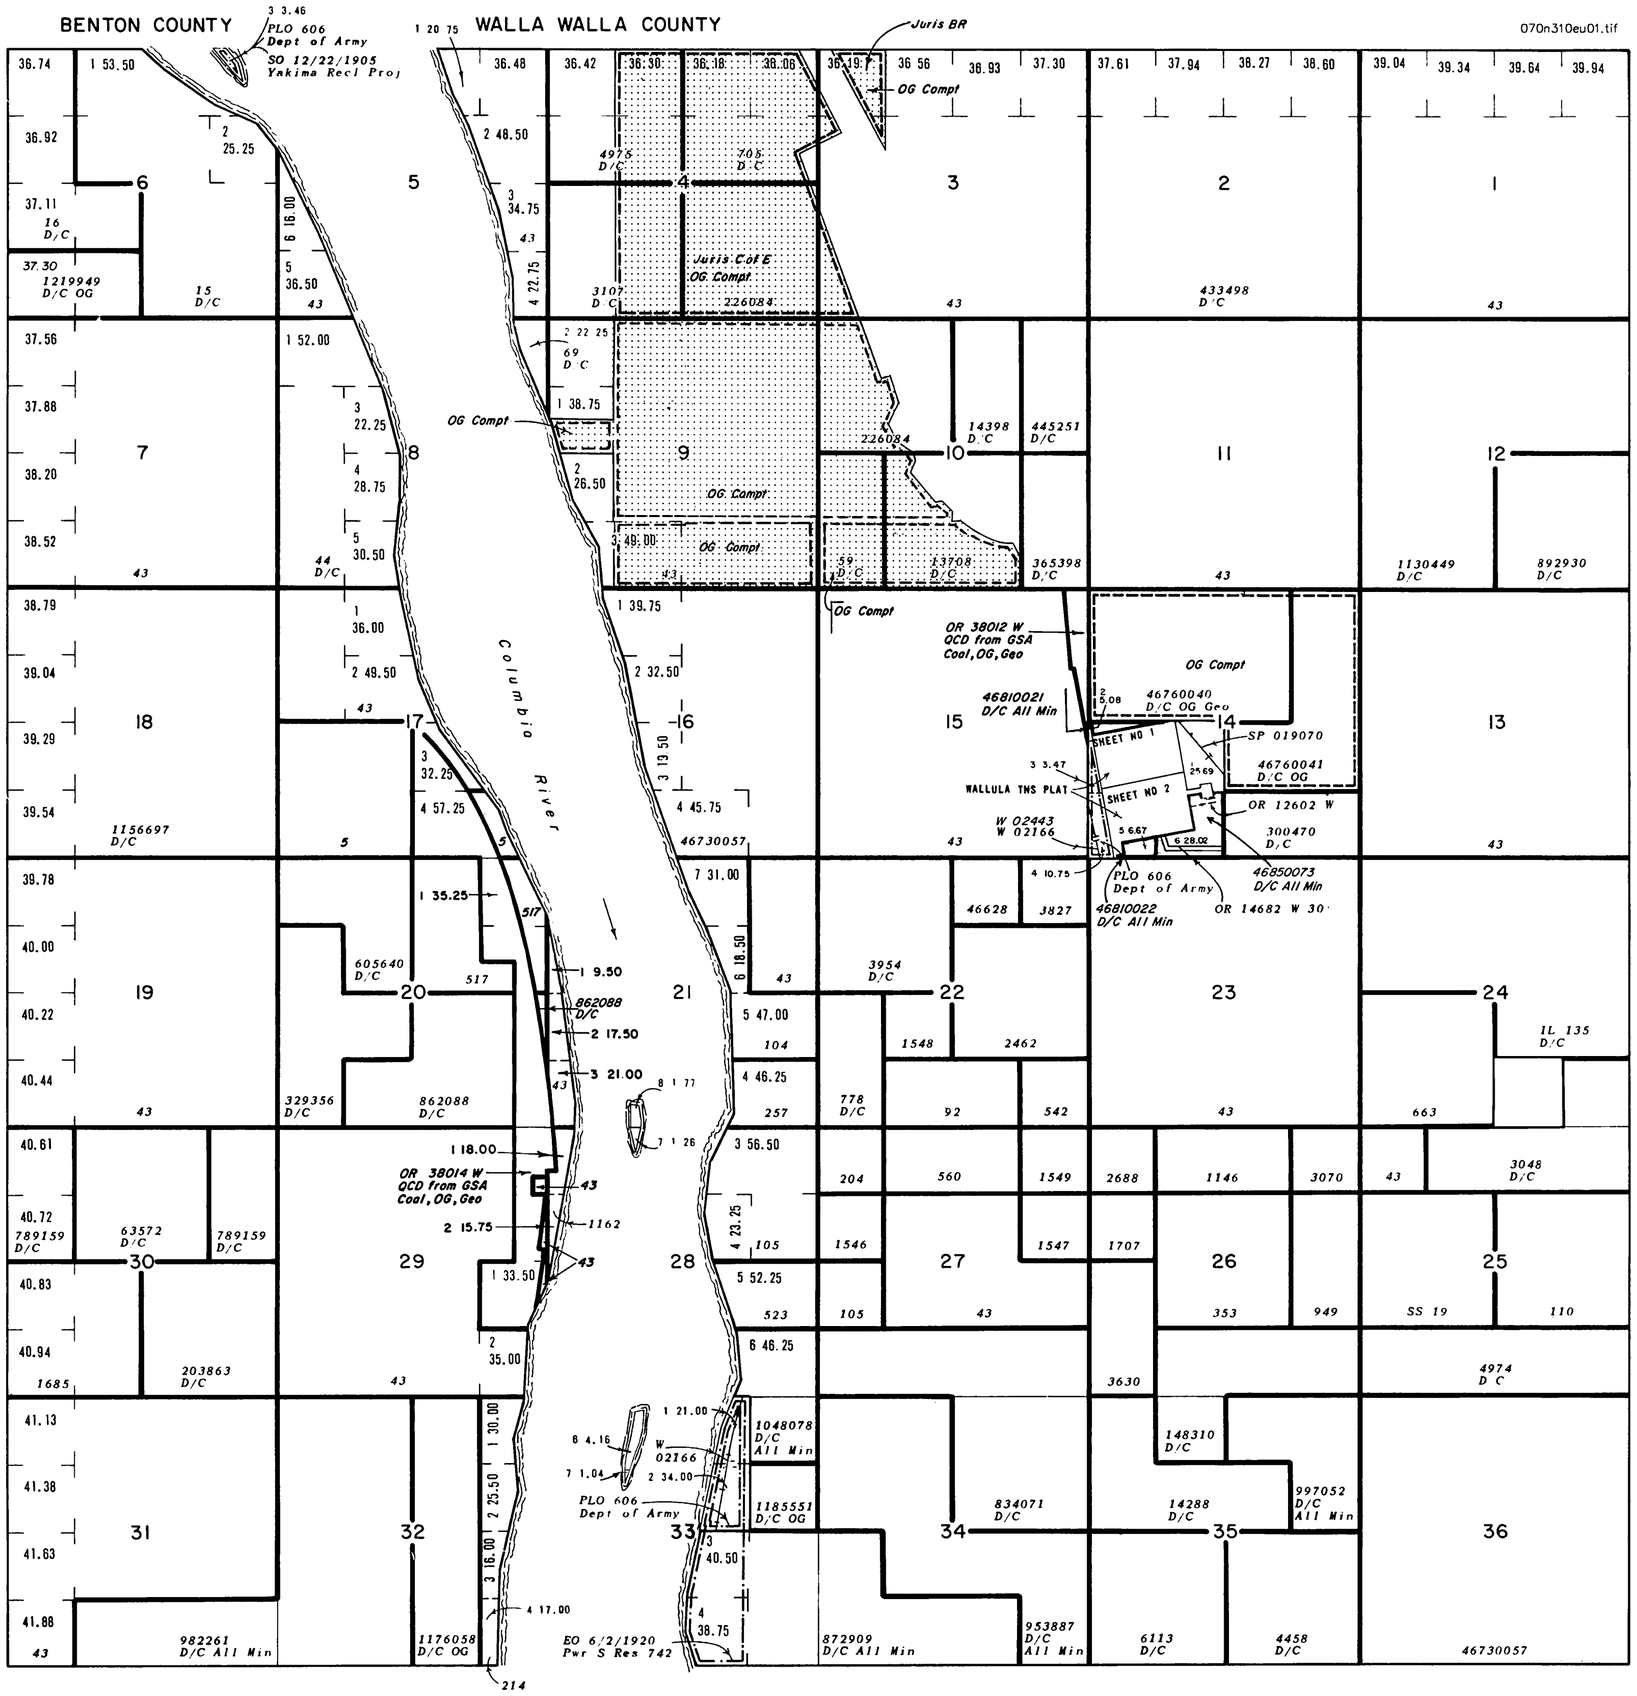

STATUS OF PUBLIC DOMAIN LAND AND MINERAL TITLES AND ACQUIRED LANDS

MT/USE PLAT

INDEX TO SEGREGATED TRACTS				
RESURVEY	ORIGINAL SURVEY			
TRACT NO	T	R	SEC	SUBDIVISION

FOR ORDERS AFFECTING DISPOSAL OR USE OF UNIDENTIFIED LANDS WITHDRAWN FOR CLASSIFICATION, MINERAL, WATER AND/OR OTHER PUBLIC PURPOSES, REFER TO INDEX OF MISCELLANEOUS DOCUMENTS.

Refer to HI for PL 167, R/W, Esmt, 44LD513, on all lands, see MTP and HI for US rights on private land

BLM O 06/18/1952 Cl Wallula Tns
Sec 14: W½ excl M&B

PLO 1096 03/15/1955 Dept of Army
Sec 24: SW¼SE¼ lying S of R/W Ry

OR 15049 W R/W Pipe line
Sec 14: NW¼NW¼SW¼

OR 17792 W Wallula Tns

FILE REF: 070n310eu01.tif	ACAD Map2000/GTX RasterCAD 6.0
CONVERT JPEG: 09/27/2004	BY: H. GISCH
LAST UPDATE: 01/12/2011	BY: D. LEAVENWORTH
POSTED TO PUBLIC RECORDS: 01/28/2011	
SURVEYED TOWNSHIP	
SURVEYED COORDINATE SOURCE:	
GCDB NAD 83 CURRENT TO:	N/A
IMAGE SOURCE:	SCANNED ORIGINAL MTP
PROJECTION:	N/A
COORDINATE ELEVATION:	N/A
SOURCE FOR METES & BOUNDS:	N/A
NOTES:	
USE PLAT: Lsbl Min	

T. 7 N.
R. 31 E.

SCALE in Chains
10 5 0 10 20 30 40 60 80
660 0 660 2640 3960 5280
SCALE in Feet

WARNING STATEMENT

This plat is the Bureau's Record of Title, and should be used only as a graphic display of the township survey data. Records hereon do not reflect title changes which may have been effected by lateral movements of rivers or other bodies of water. Refer to the cadastral surveys for official survey information.