TOWNSHIP 9 NORTH RANGE 40 EAST OF THE WILLAMETTE MERIDIAN, WASHINGTON

SPOKANE DISTRICT

COLUMBIA COUNTY

STATUS OF PUBLIC DOMAIN
LAND AND MINERAL TITLES

MT/USE PLAT

090n400eu01.tif

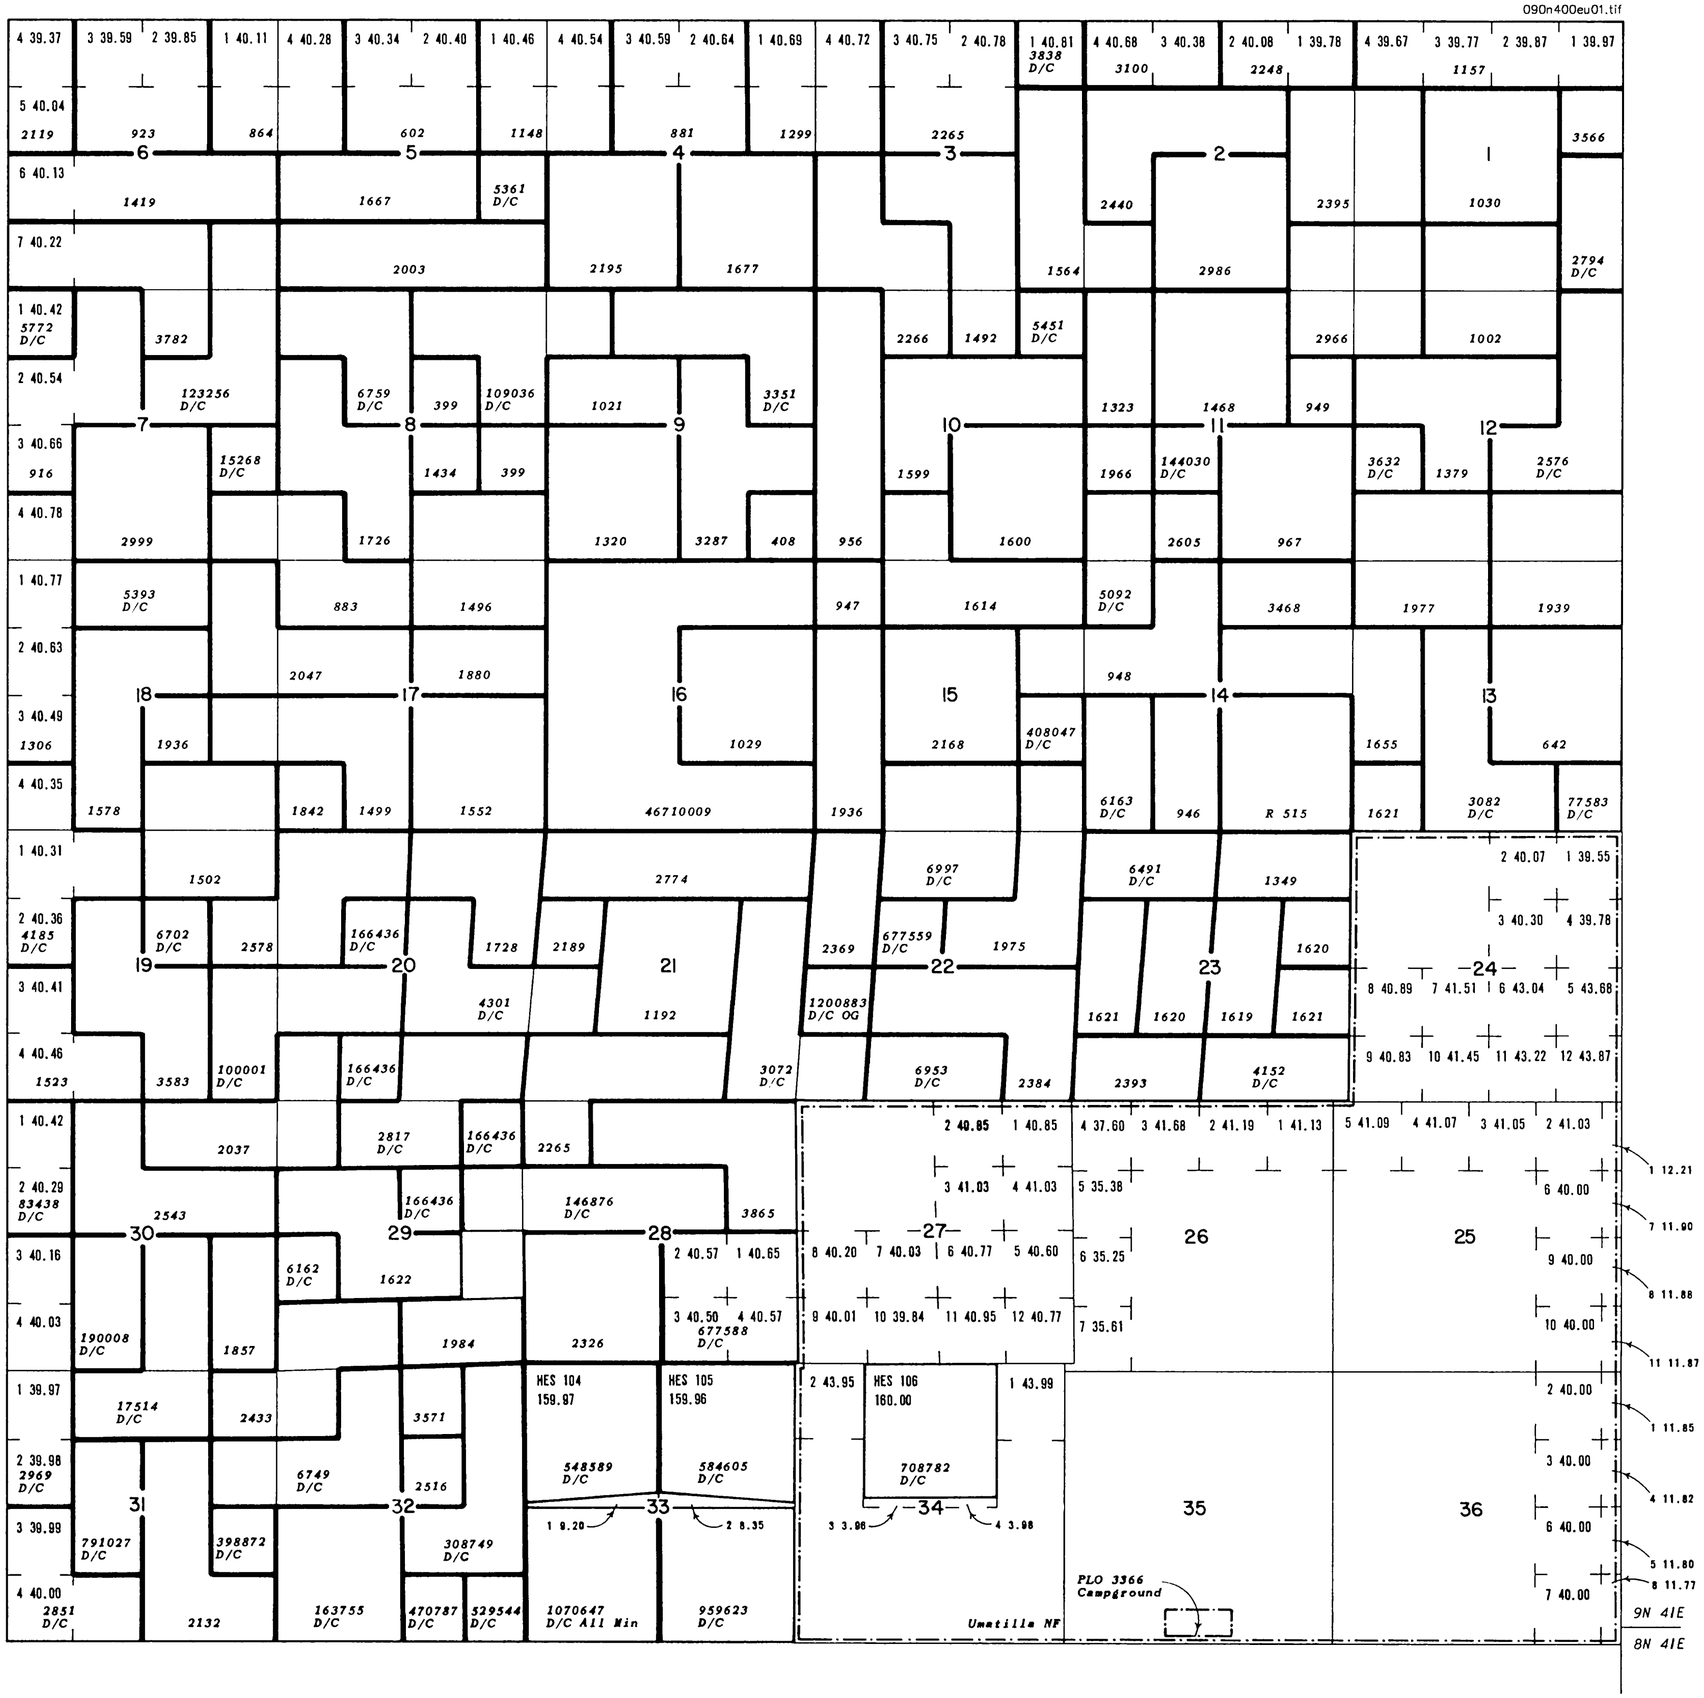

INDEX TO SEGREGATED TRACTS				
RESURVEY	ORIGINAL SURVEY			
TRACT NO	T	R	SEC	SUBDIVISION

FOR ORDERS AFFECTING DISPOSAL OR USE OF UNIDENTIFIED LANDS WITHDRAWN FOR CLASSIFICATION, MINERAL, WATER AND/OR OTHER PUBLIC PURPOSES, REFER TO INDEX OF MISCELLANEOUS DOCUMENTS.

Refer to HI for PL 167, R/W, Esmt, 44LD513, on all lands, see MTP and HI for US rights on private land

FILE REF: 090n400eu01.tif		ACAD Map2000/GTX RasterCAD 6.0	
CONVERT JPEG: 08/14/2000		BY: H. GISCH	
LAST UPDATE: 06/02/2010		BY: D. LEAVENWORTH	
POSTED TO PUBLIC RECORDS: 09/17/2010			
SURVEYED TOWNSHIP			
SURVEYED COORDINATE SOURCE:			
GCDB NAD 83 CURRENT TO:		N/A	
IMAGE SOURCE:		SCANNED ORIGINAL MTP	
PROJECTION:		N/A	
COORDINATE ELEVATION:		N/A	
SOURCE FOR METES & BOUNDS:		N/A	
NOTES:			
USE PLAT: Lsbl Min			

T. 9 N.
R. 40 E.

SCALE in Chains
10 5 0 10 20 30 40 60 80
660 0 660 2640 5960 5280
SCALE in Feet

WARNING STATEMENT

This plat is the Bureau's Record of Title, and should be used only as a graphic display of the township survey data. Records hereon do not reflect title changes which may have been affected by lateral movements of rivers or other bodies of water. Refer to the cadastral surveys for official survey information.