PARTIALLY SURVEYED TOWNSHIP 32 NORTH, RANGE 18 EAST, OF THE WILLAMETTE MERIDIAN, WASHINGTON

Protraction Diagram No 5 effective 05/01/1964
File No 6 33FR2828 03/24/1964, Amdt 10/26/1998

SPOKANE DISTRICT - WENATCHEE RA

STATUS OF PUBLIC DOMAIN LAND AND MINERAL TITLES AND ACQUIRED LANDS

MT PLAT

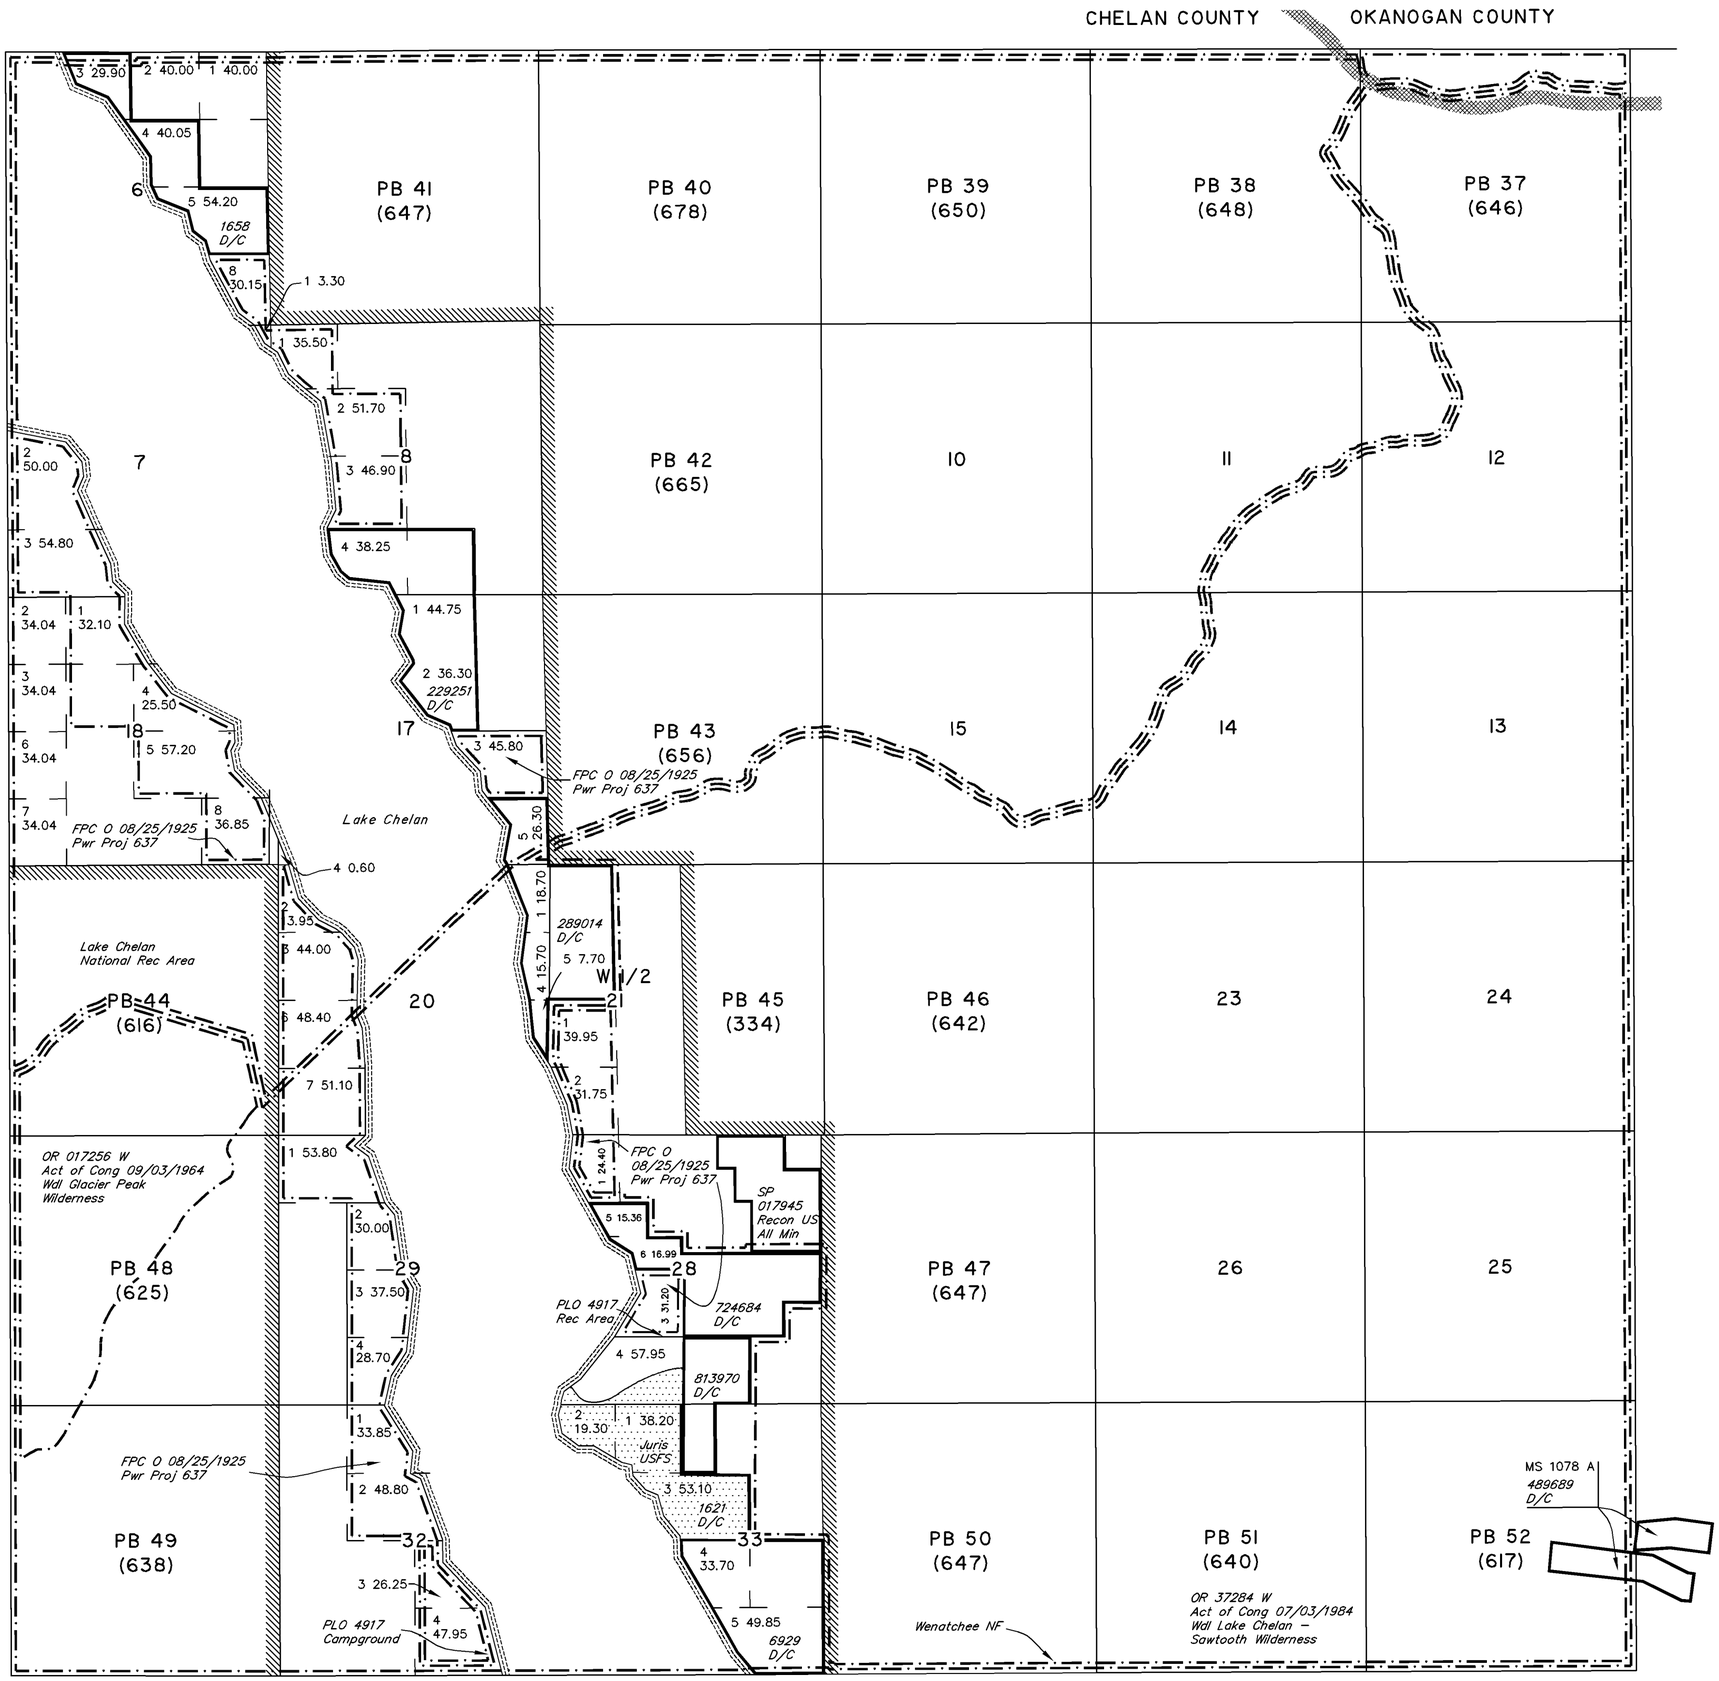

INDEX TO SEGREGATED TRACTS				
RESURVEY	ORIGINAL SURVEY			
TRACT NO	T	R	SEC	SUBDIVISION

FOR ORDERS AFFECTING DISPOSAL OR USE OF UNIDENTIFIED LANDS WITHDRAWN FOR CLASSIFICATION, MINERAL, WATER AND/OR OTHER PUBLIC PURPOSES, REFER TO INDEX OF MISCELLANEOUS DOCUMENTS.

Refer to HI for PL 167, R/W, Esmt, 44LD513, on all lands, see MTP and HI for US rights on private land

SCALE in Chains: 10 5 0 10 20 30 40 60 80
SCALE in Feet: 660 0 660 2640 3960 5280

WARNING STATEMENT

This plat is the Bureau's Record of Title, and should be used only as a graphic display of the township survey data. Records hereon do not reflect title changes which may have been affected by lateral movements of rivers or other bodies of water. Refer to the cadastral surveys for official survey information.

FILE REF 320n180ern01.tif AutoCAD MAP 2000/GTX RasterCAD 6.0/T&T		
CONVERT JPEG 07/05/2000	BY	H. GISCH
CONVERT PROTRACTION 07/01/2002	BY	D. LEAVENWORTH
LAST UPDATE 07/18/2002	BY	D. LEAVENWORTH
POSTED TO PUBLIC RECORDS 09/06/2002		
PARTIALLY SURVEYED TOWNSHIP		
PROTRACTED COORDINATE SOURCE		
APD NAD 83 APPROVED		10/26/1998
SURVEYED COORDINATE SOURCE		
GCDB NAD 83 CURRENT TO		N/A
IMAGE SOURCE		N/A
OTHER		N/A
PROJECTION		N/A
COORDINATE ELEVATION		N/A
SOURCE FOR METES & BOUNDS		ORIGINAL MTP
NOTES		
USE PLAT		

T 32 N
R 18 E