TOWNSHIP 36 NORTH RANGE 33 EAST OF THE WILLAMETTE MERIDIAN, WASHINGTON

SPOKANE DISTRICT

FERRY COUNTY

360n330es01.tif

NO 1

STATUS OF PUBLIC DOMAIN
LAND AND MINERAL TITLES
AND ACQUIRED LANDS

MTP
SUPP Secs 6,7

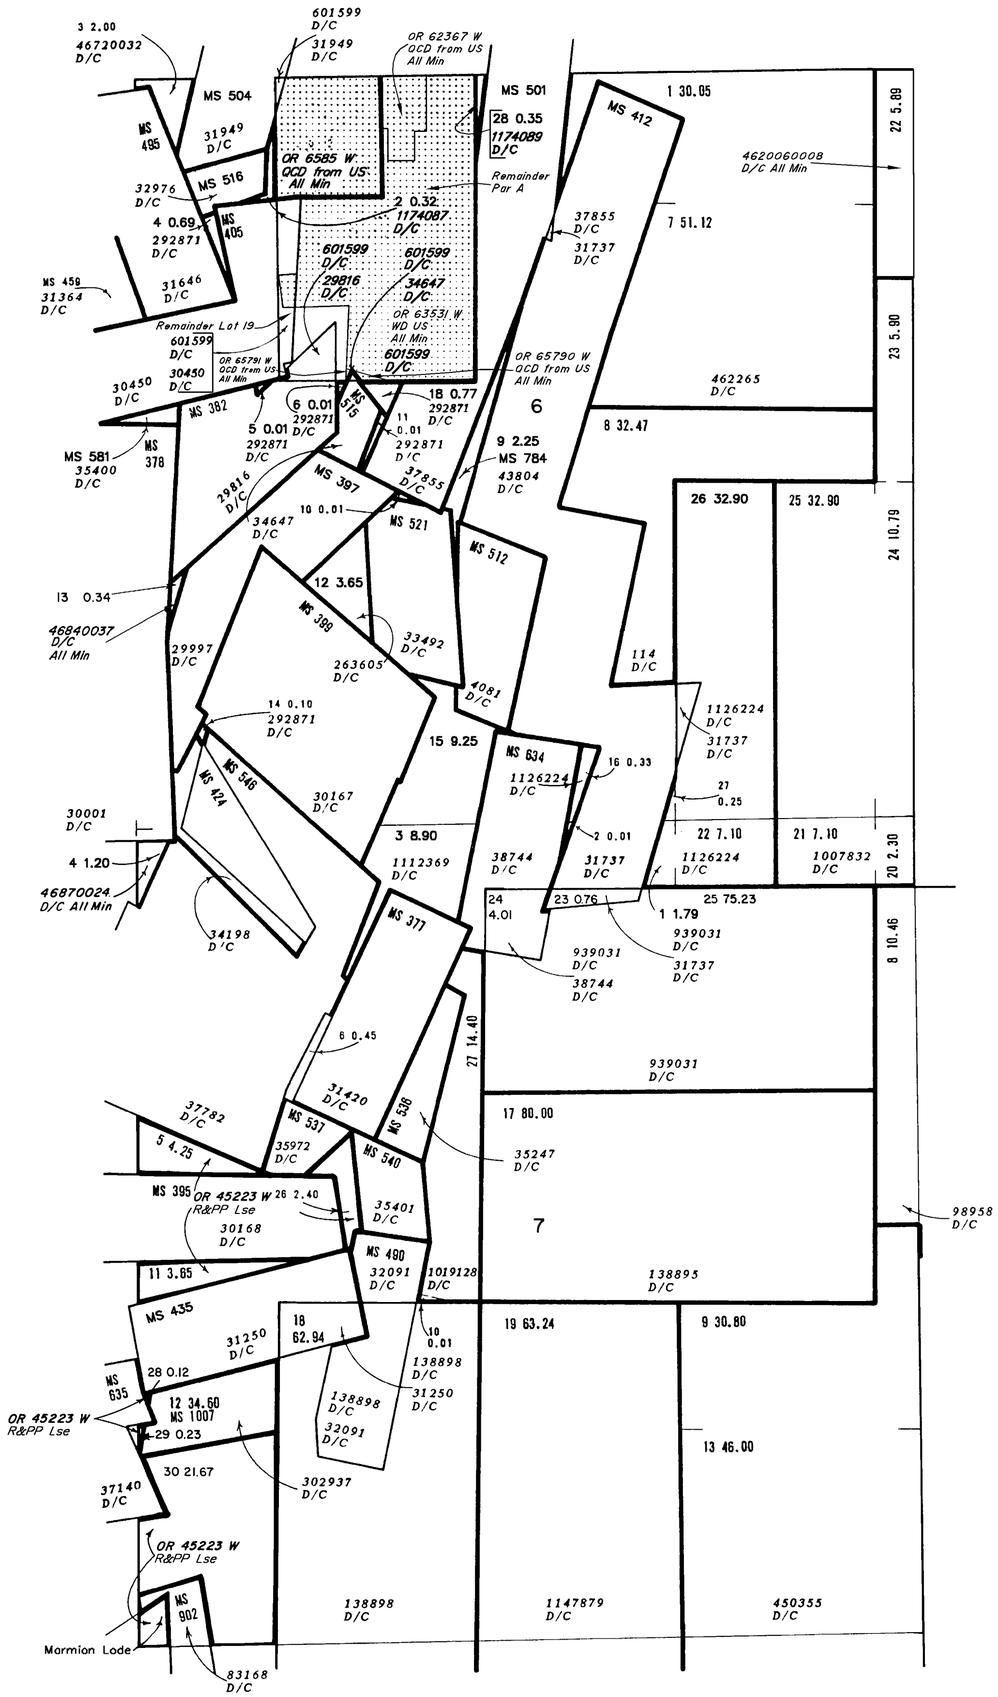

SCALE in Chains

5 0 5 10 20

330 0 330 660 1520

SCALE in Feet

WARNING STATEMENT

This plat is the Bureau's Record of Title, and should be used only as a graphic display of the township survey data. Records hereon do not reflect title changes which may have been affected by lateral movements of rivers or other bodies of water. Refer to the cadastral surveys for official survey information.

INDEX TO SEGREGATED TRACTS				
RESURVEY	ORIGINAL SURVEY			
TRACT NO	T	R	SEC	SUBDIVISION

FOR ORDERS AFFECTING DISPOSAL OR USE OF UNIDENTIFIED LANDS WITHDRAWN FOR CLASSIFICATION, MINERAL, WATER AND/OR OTHER PUBLIC PURPOSES, REFER TO INDEX OF MISCELLANEOUS DOCUMENTS.

Refer to HI for PL 167, R/W, Esmt, 44LD513, on all lands, see MTP and HI for US rights on private land

FILE REF: 360n330es01.tif	AutoMAP2000/GTX RasterCAD 6.0
CONVERT JPEG: 03/07/2000	BY: H. GISCH
LAST UPDATE: 02/17/2009	BY: D. LEAVENWORTH
POSTED TO PUBLIC RECORDS: 04/07/2009	

SURVEYED TOWNSHIP
SURVEYED COORDINATE SOURCE:
GCDB NAD 83 CURRENT TO: N/A
IMAGE SOURCE: SCANNED ORIGINAL MTP
PROJECTION: N/A
COORDINATE ELEVATION: N/A
SOURCE FOR METES & BOUNDS: N/A

NOTES:

USE PLAT:

T. 36 N.
R. 33 E.