ORIGINAL AND MODIFICATION NO. 1 AREAS
PERMIT NO. U-5028-95
ROCKSPRING DEVELOPMENT, INC.

ATTACHMENT 1-7K

PROFILE SECTION ALONG COVE CREEK (K - K')

- SURFACE WATER MONITORING STATION
- RESIDENTIAL WELL LOCATION AND DEPTH WITH CORRESPONDING MAP I.D. NUMBER (NOT ALL WELLS ALONG PROFILE LINE ARE SHOWN; ALL WELL LOCATIONS ARE PROJECTED INTO THE PROFILE SECTION)
- REPORTED CASED ZONE
- WELL PUMPDOWN TEST CONDUCTED
- WELL LOCATION PROPOSED TO BE INCLUDED IN FINAL MONITORING PLAN
- SANDSTONE/SILTSTONE
- SHALE/SANDY SHALE
- COAL

HORIZONTAL SCALE: 1" = 500'
VERTICAL SCALE: 1" = 20'
VERTICAL EXAGGERATION = 25x

I, the undersigned, hereby certify this document to be true and accurate to the best of my knowledge and belief.

Taken, subscribed and sworn before me this 1st day of July 2002, my commission expires June 30, 2005.

Notary Public

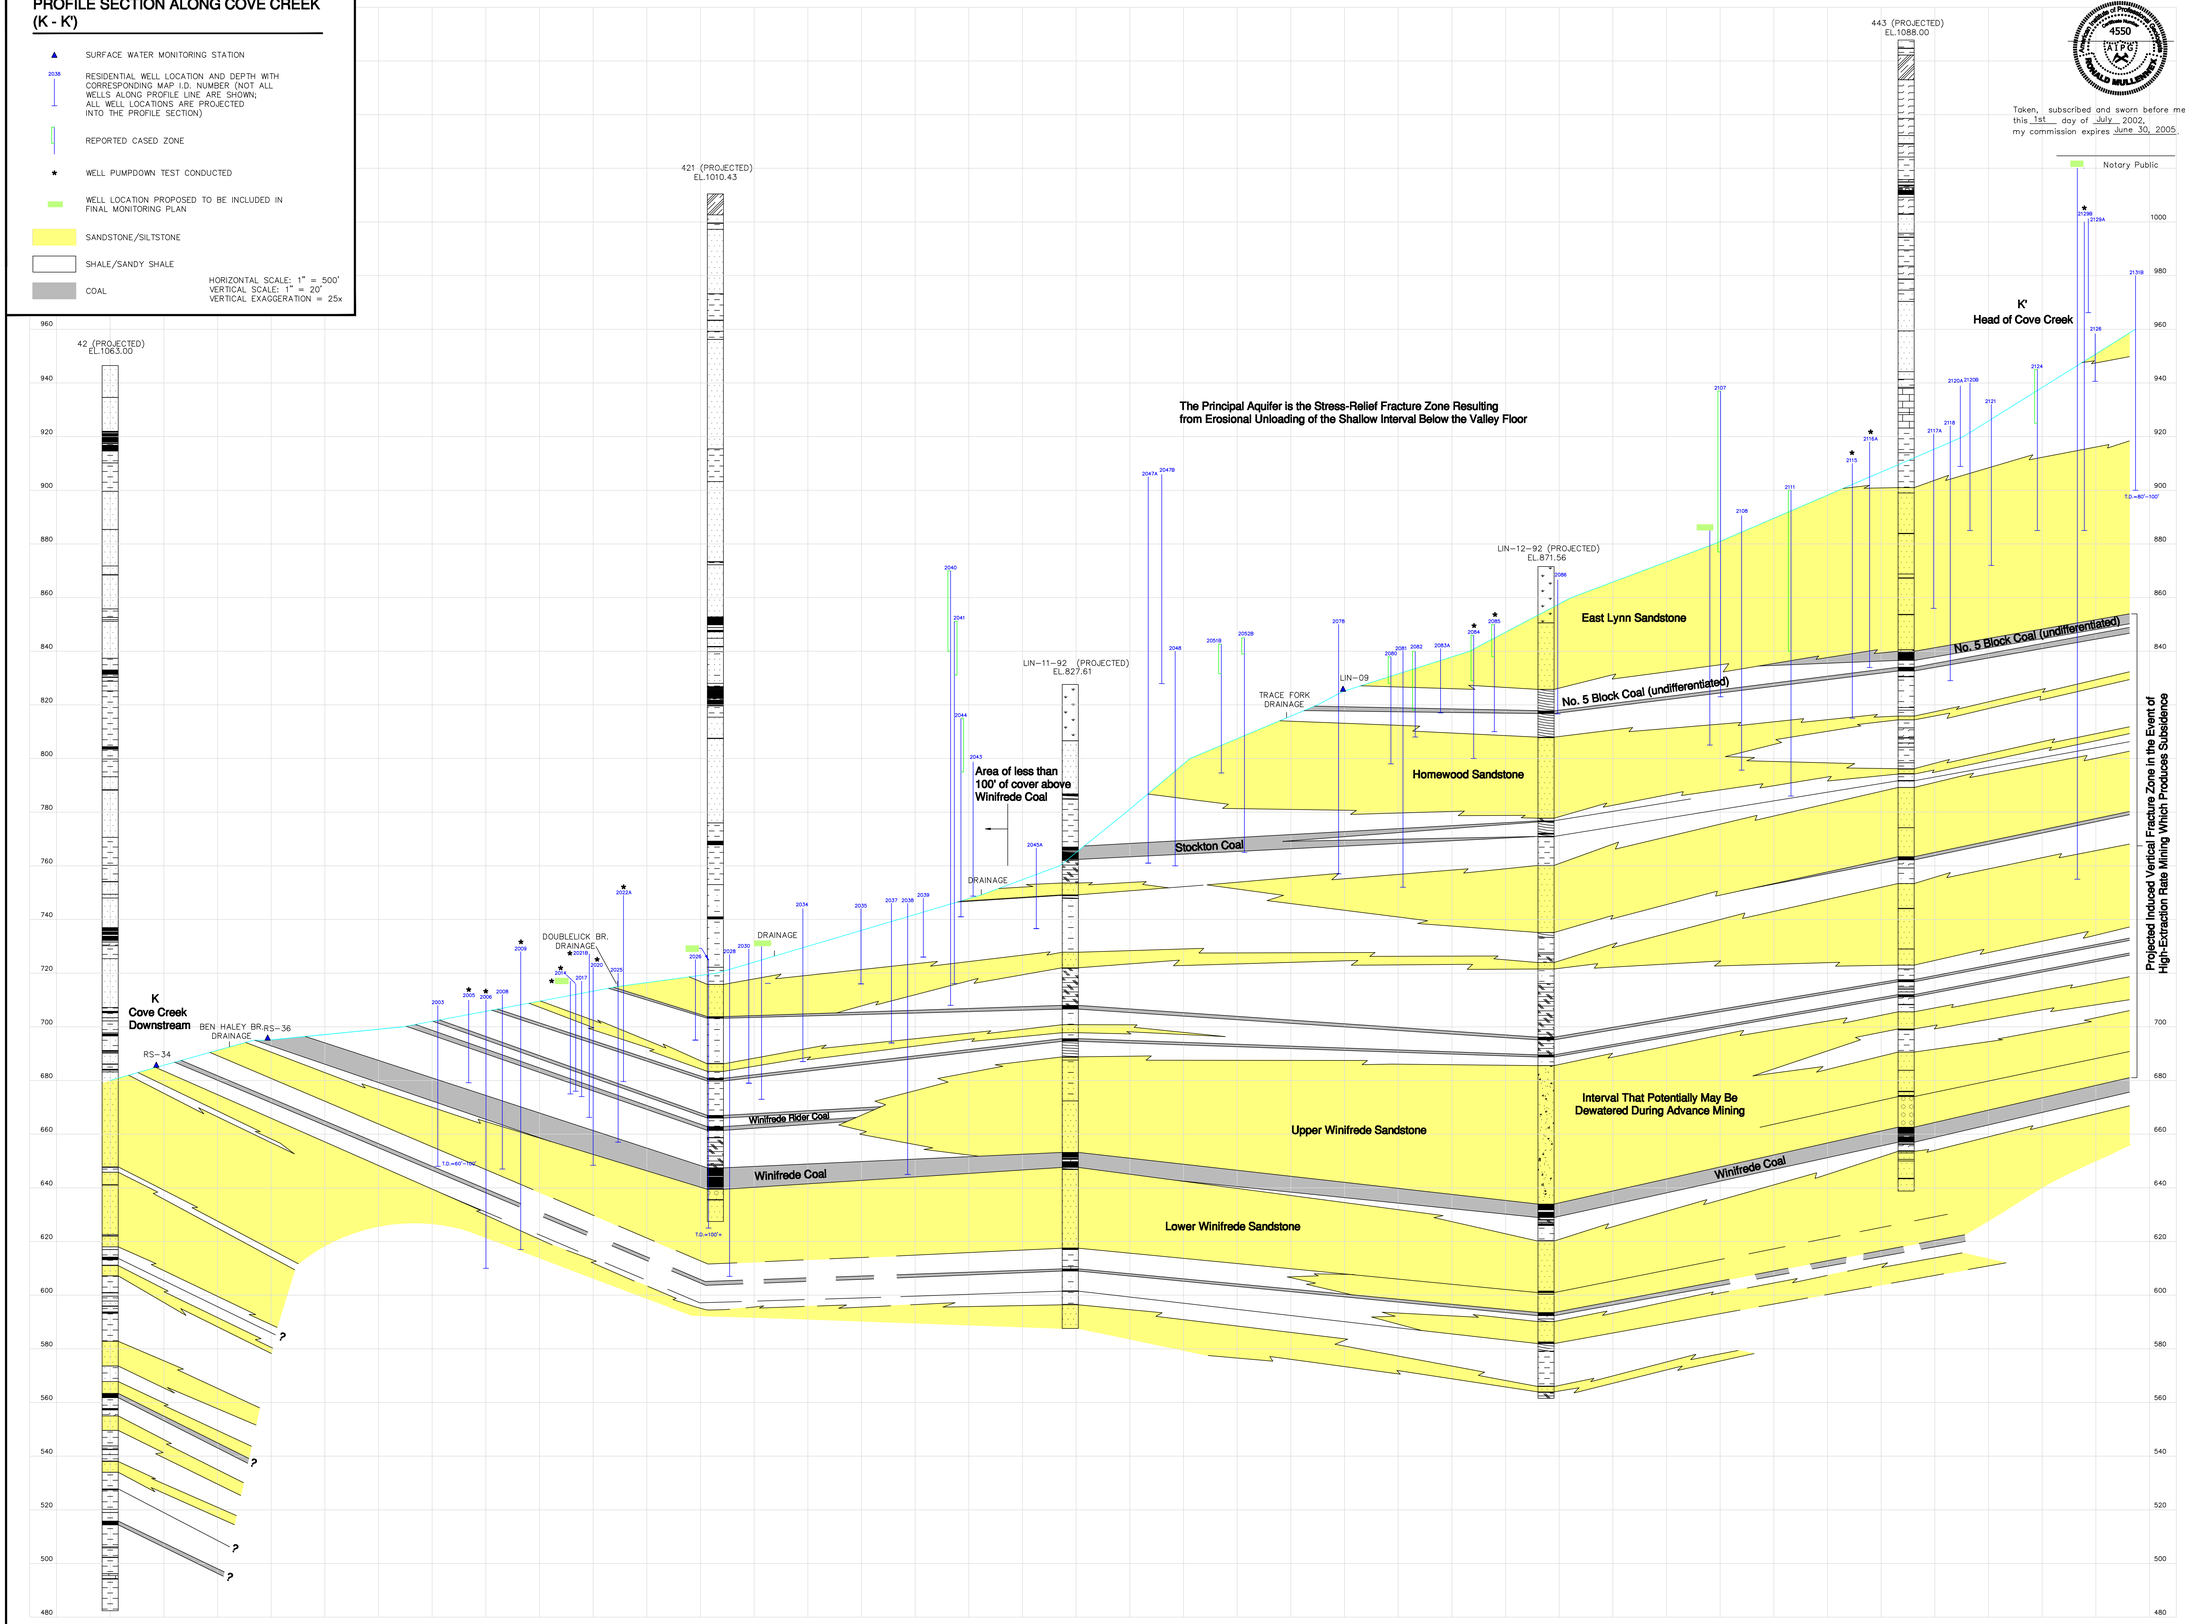

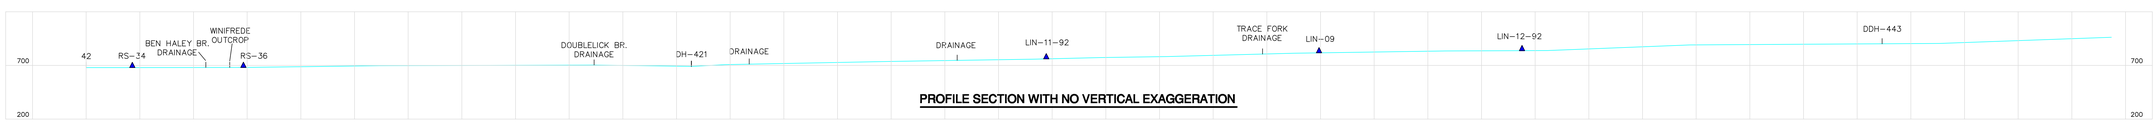

PROFILE SECTION WITH NO VERTICAL EXAGGERATION

HORIZONTAL SCALE: 1" = 500'
VERTICAL SCALE: 1" = 500'

MARSHALL MILLER & ASSOCIATES

B25106 7/02