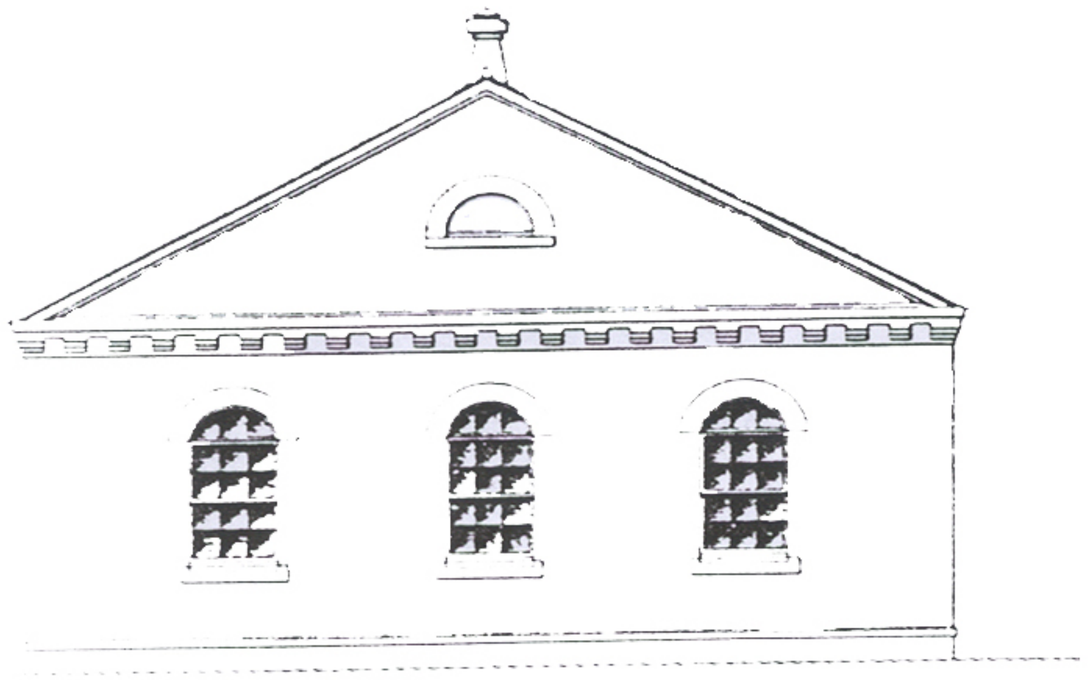

North & South Elevation

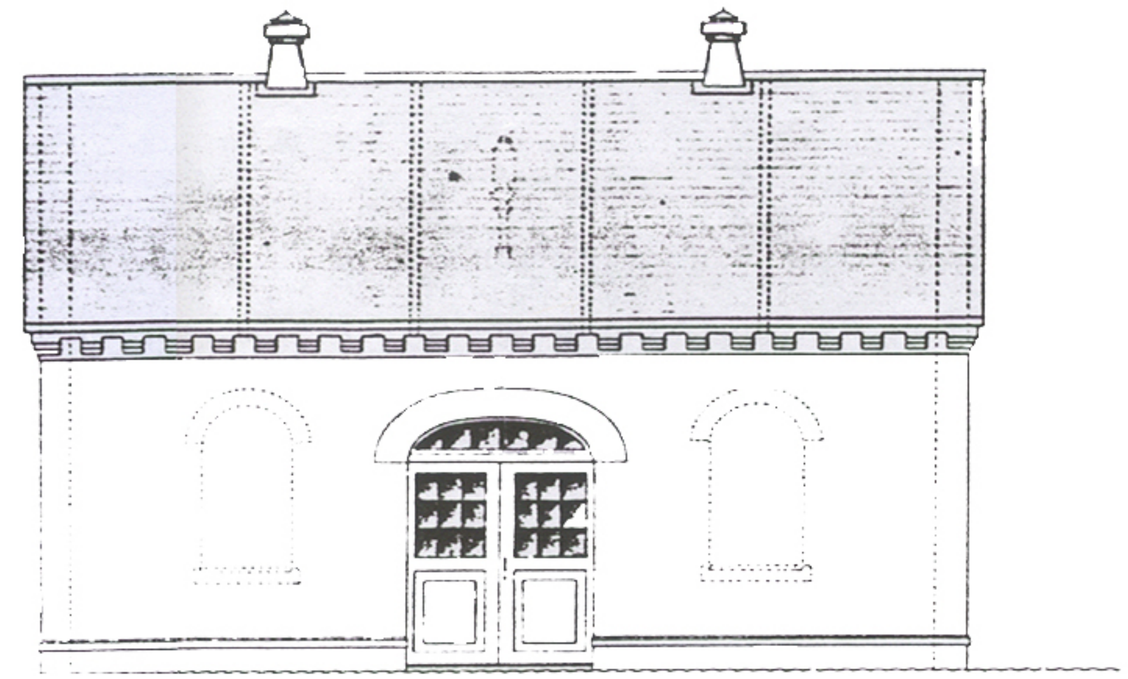

East Elevation

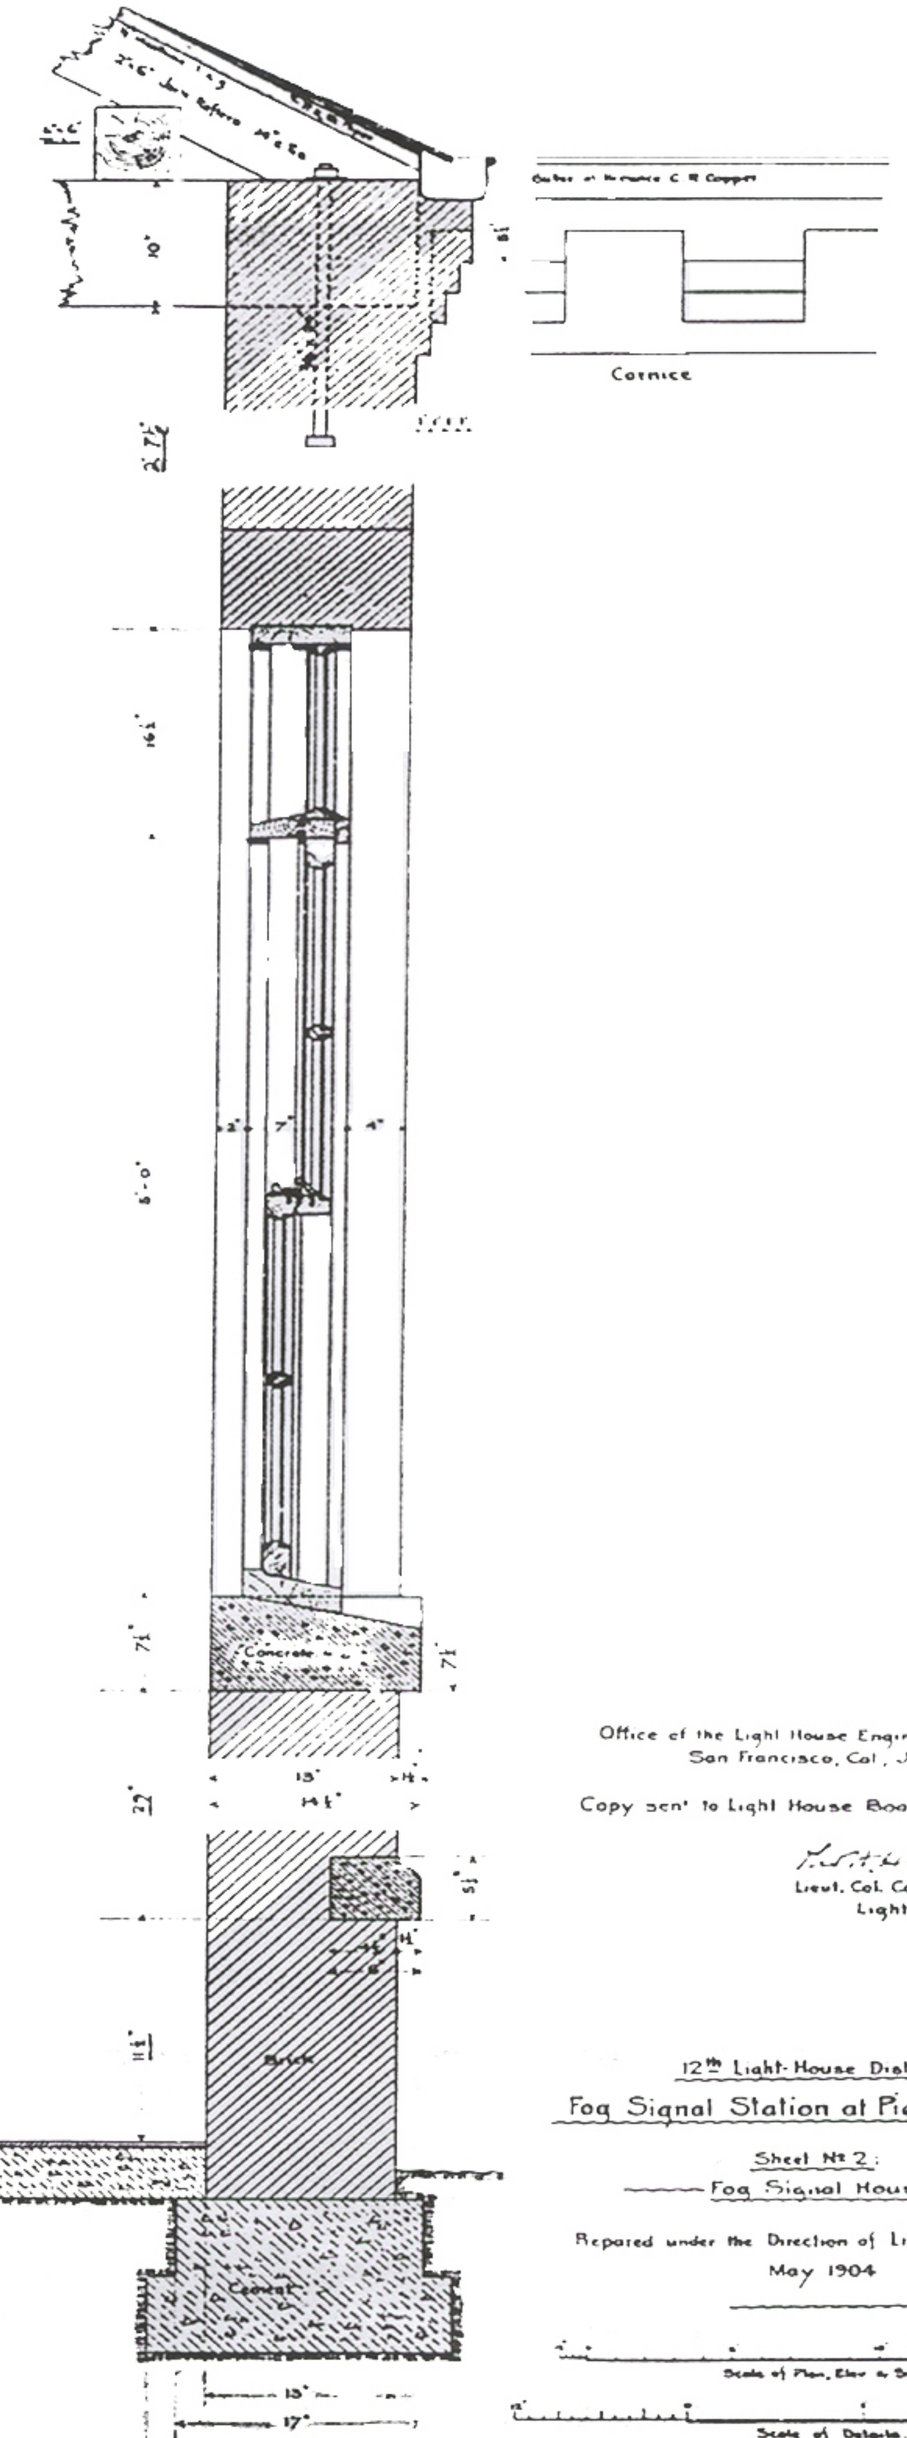

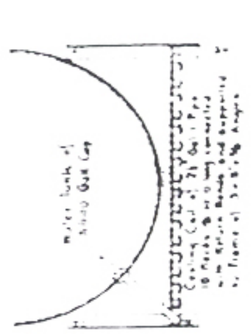

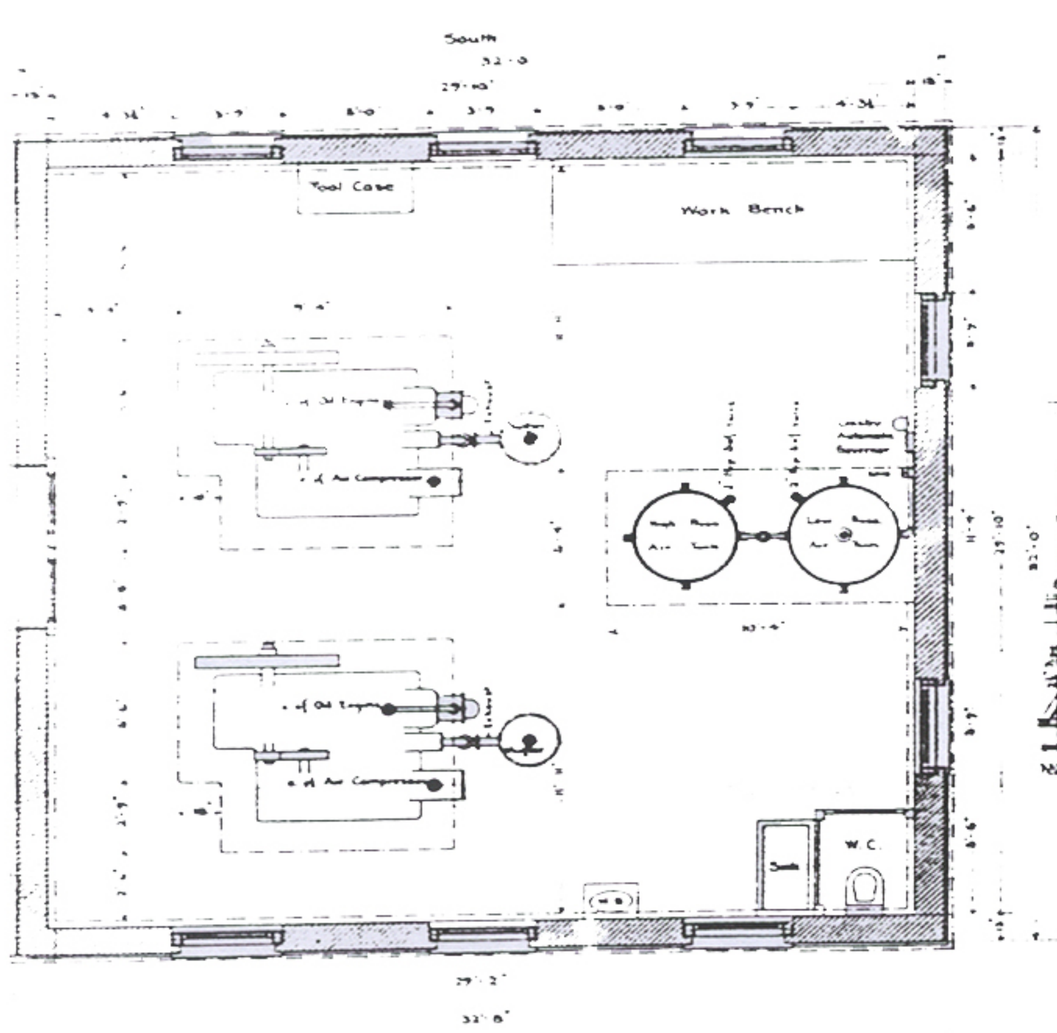

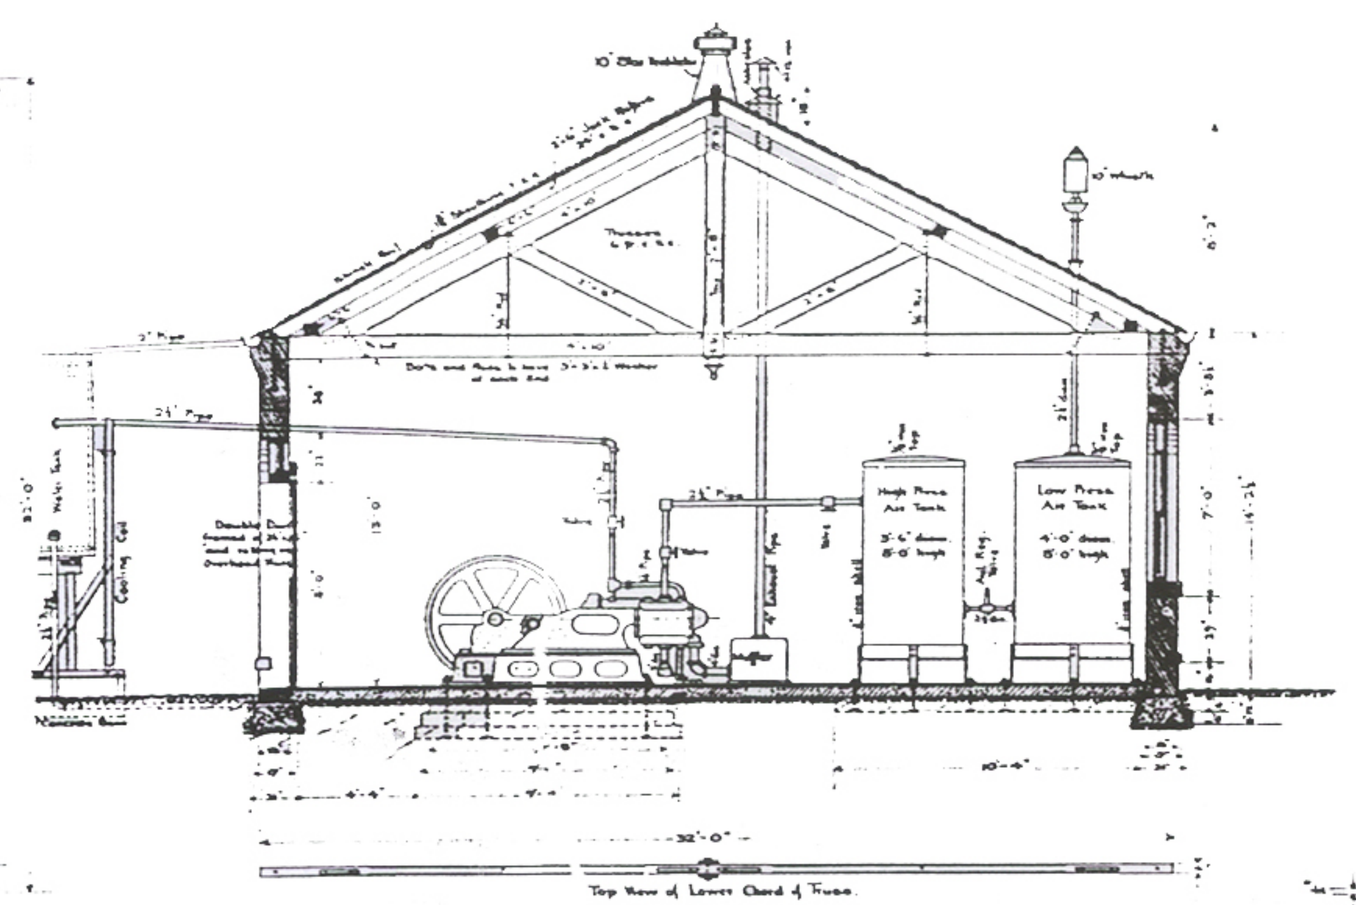

Office of the Light House Engineer of the 12th District
San Francisco, Cal., July 15, 1904

Copy sent to Light House Board with Letter of this Date

Lieut. Col. Corps of Engineers, U.S.A.
Light House Engineer

12th Light-House District

Fog Signal Station at Piedras Blancas, Cal

Sheet No 2.

Fog Signal House

Prepared under the Direction of Lieut. Col. Thos. H. Handbury
May 1904

Scale of Plan, Elev & Section

Scale of Details.