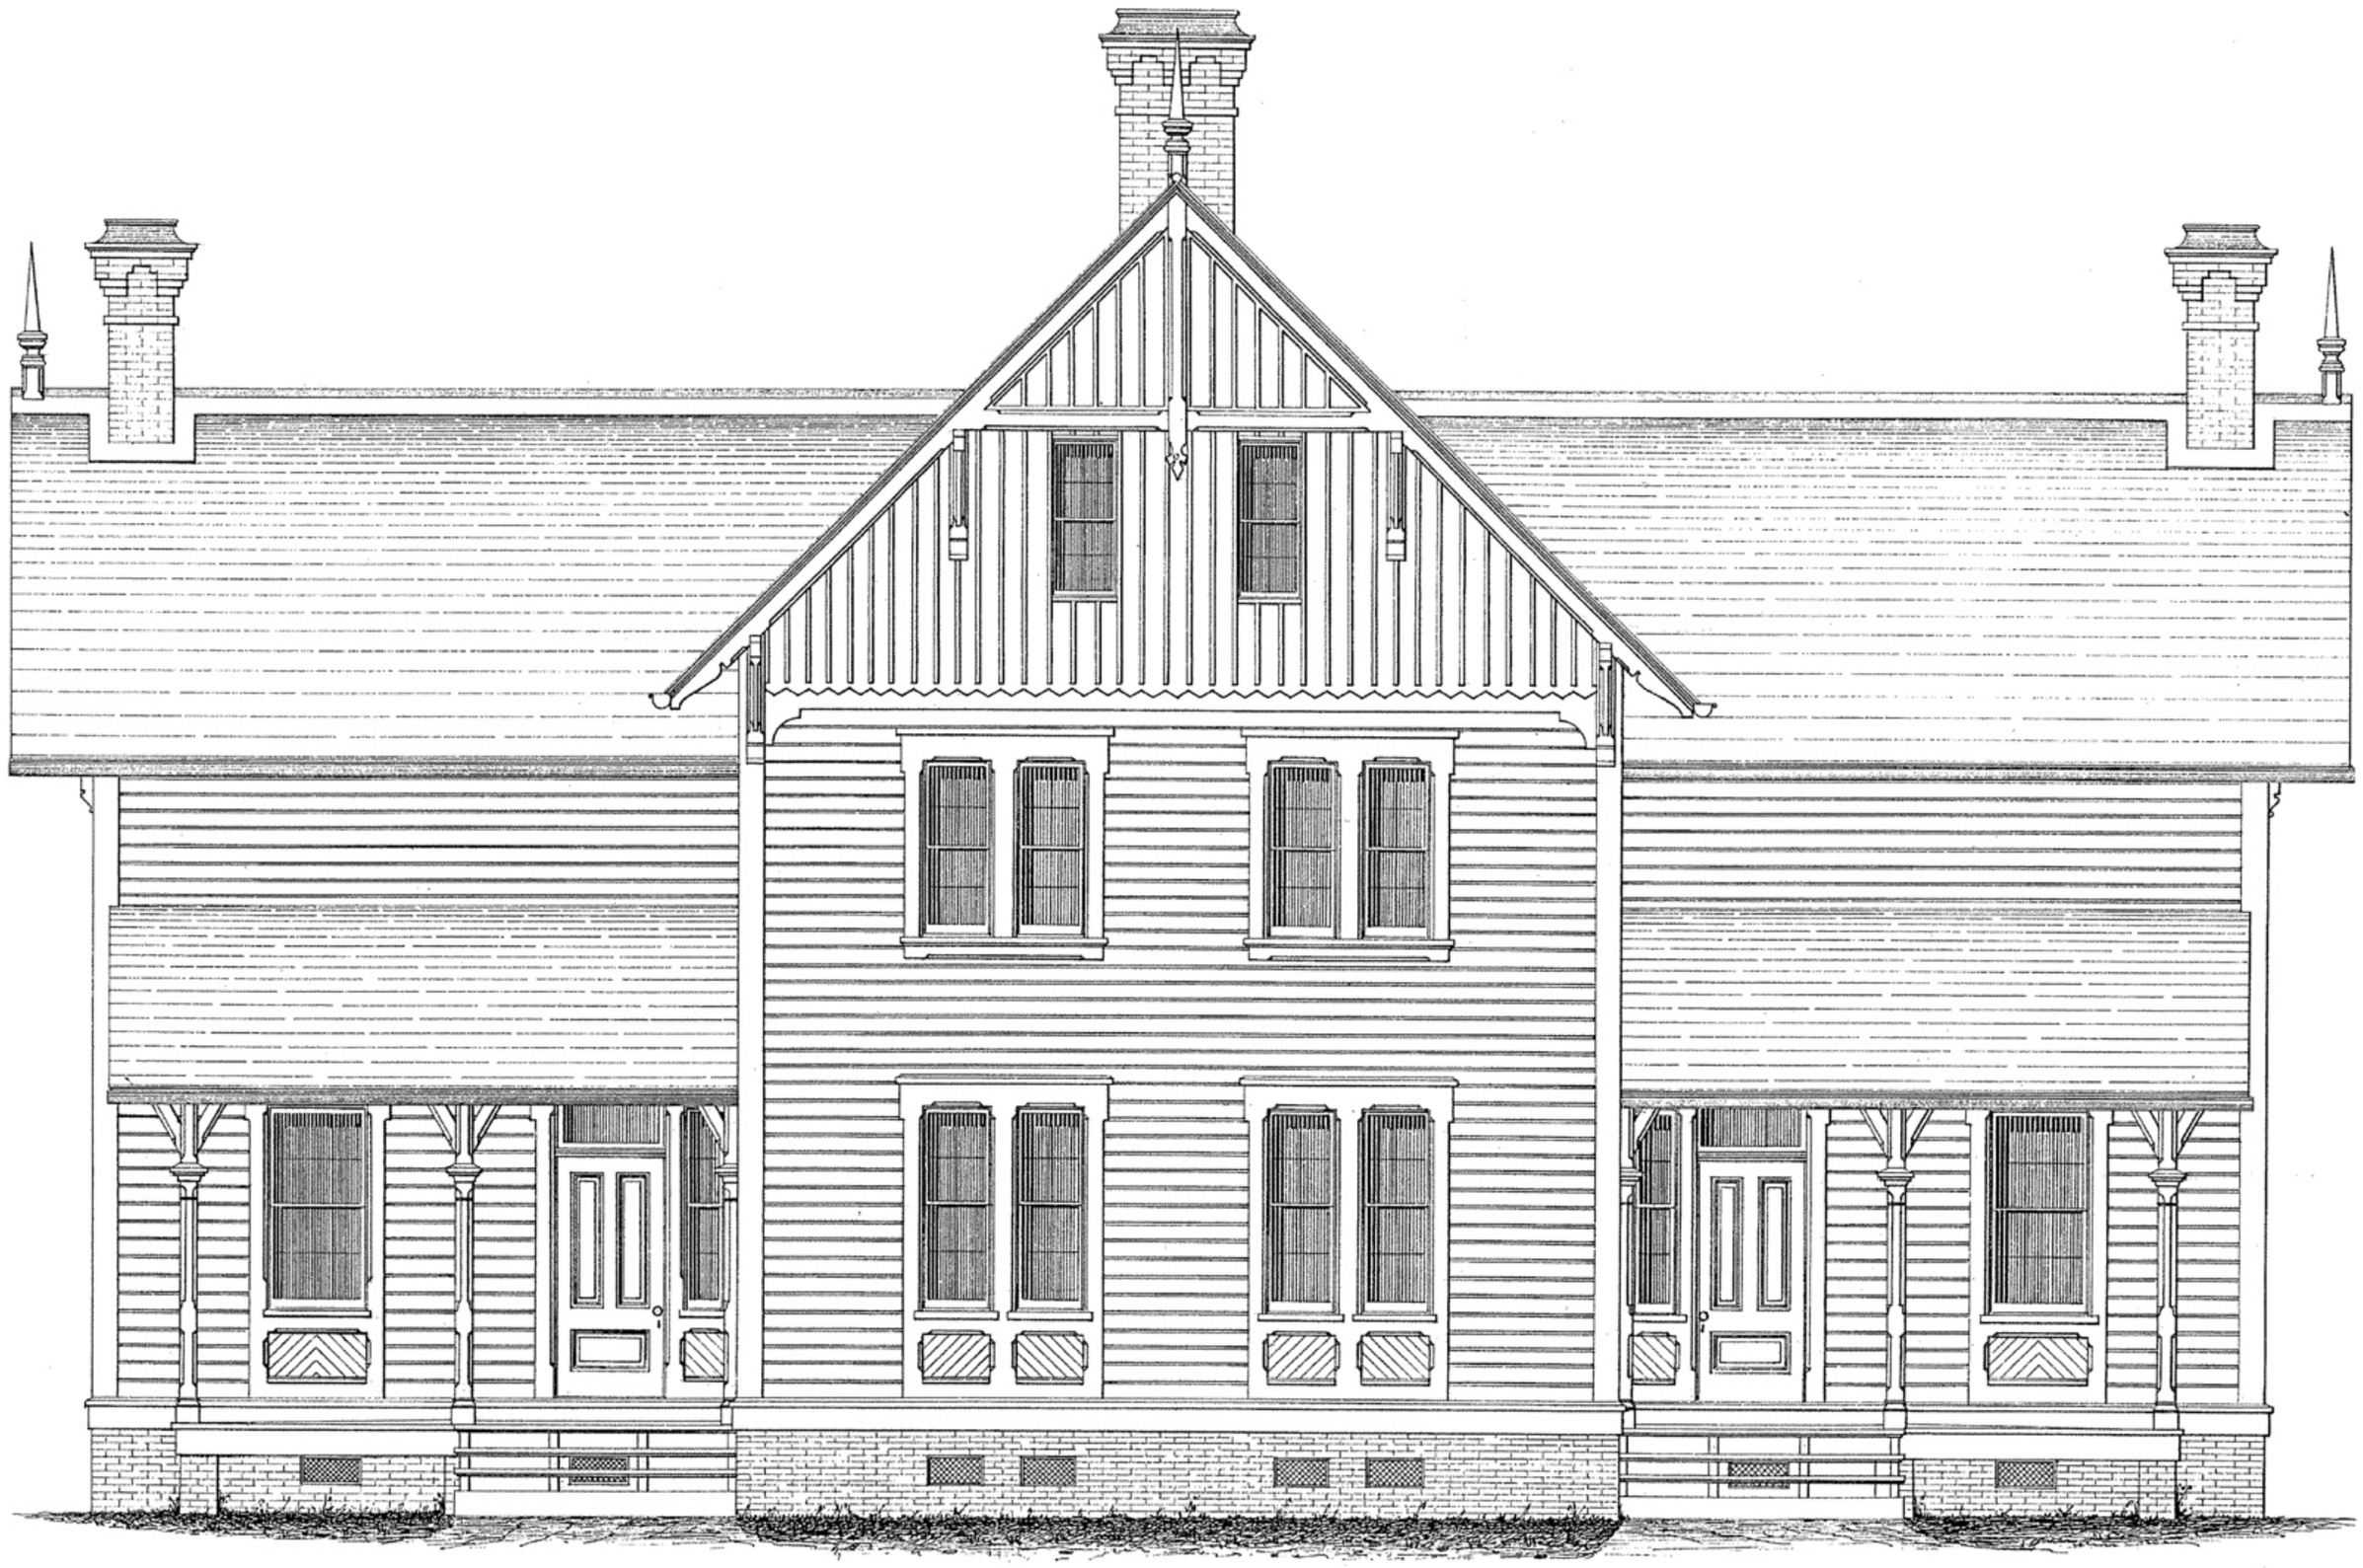

Front Elevation

Scale

12" 0 1 2 3 4 5 10 15 20 feet

Office of the Light-House Board June 1875