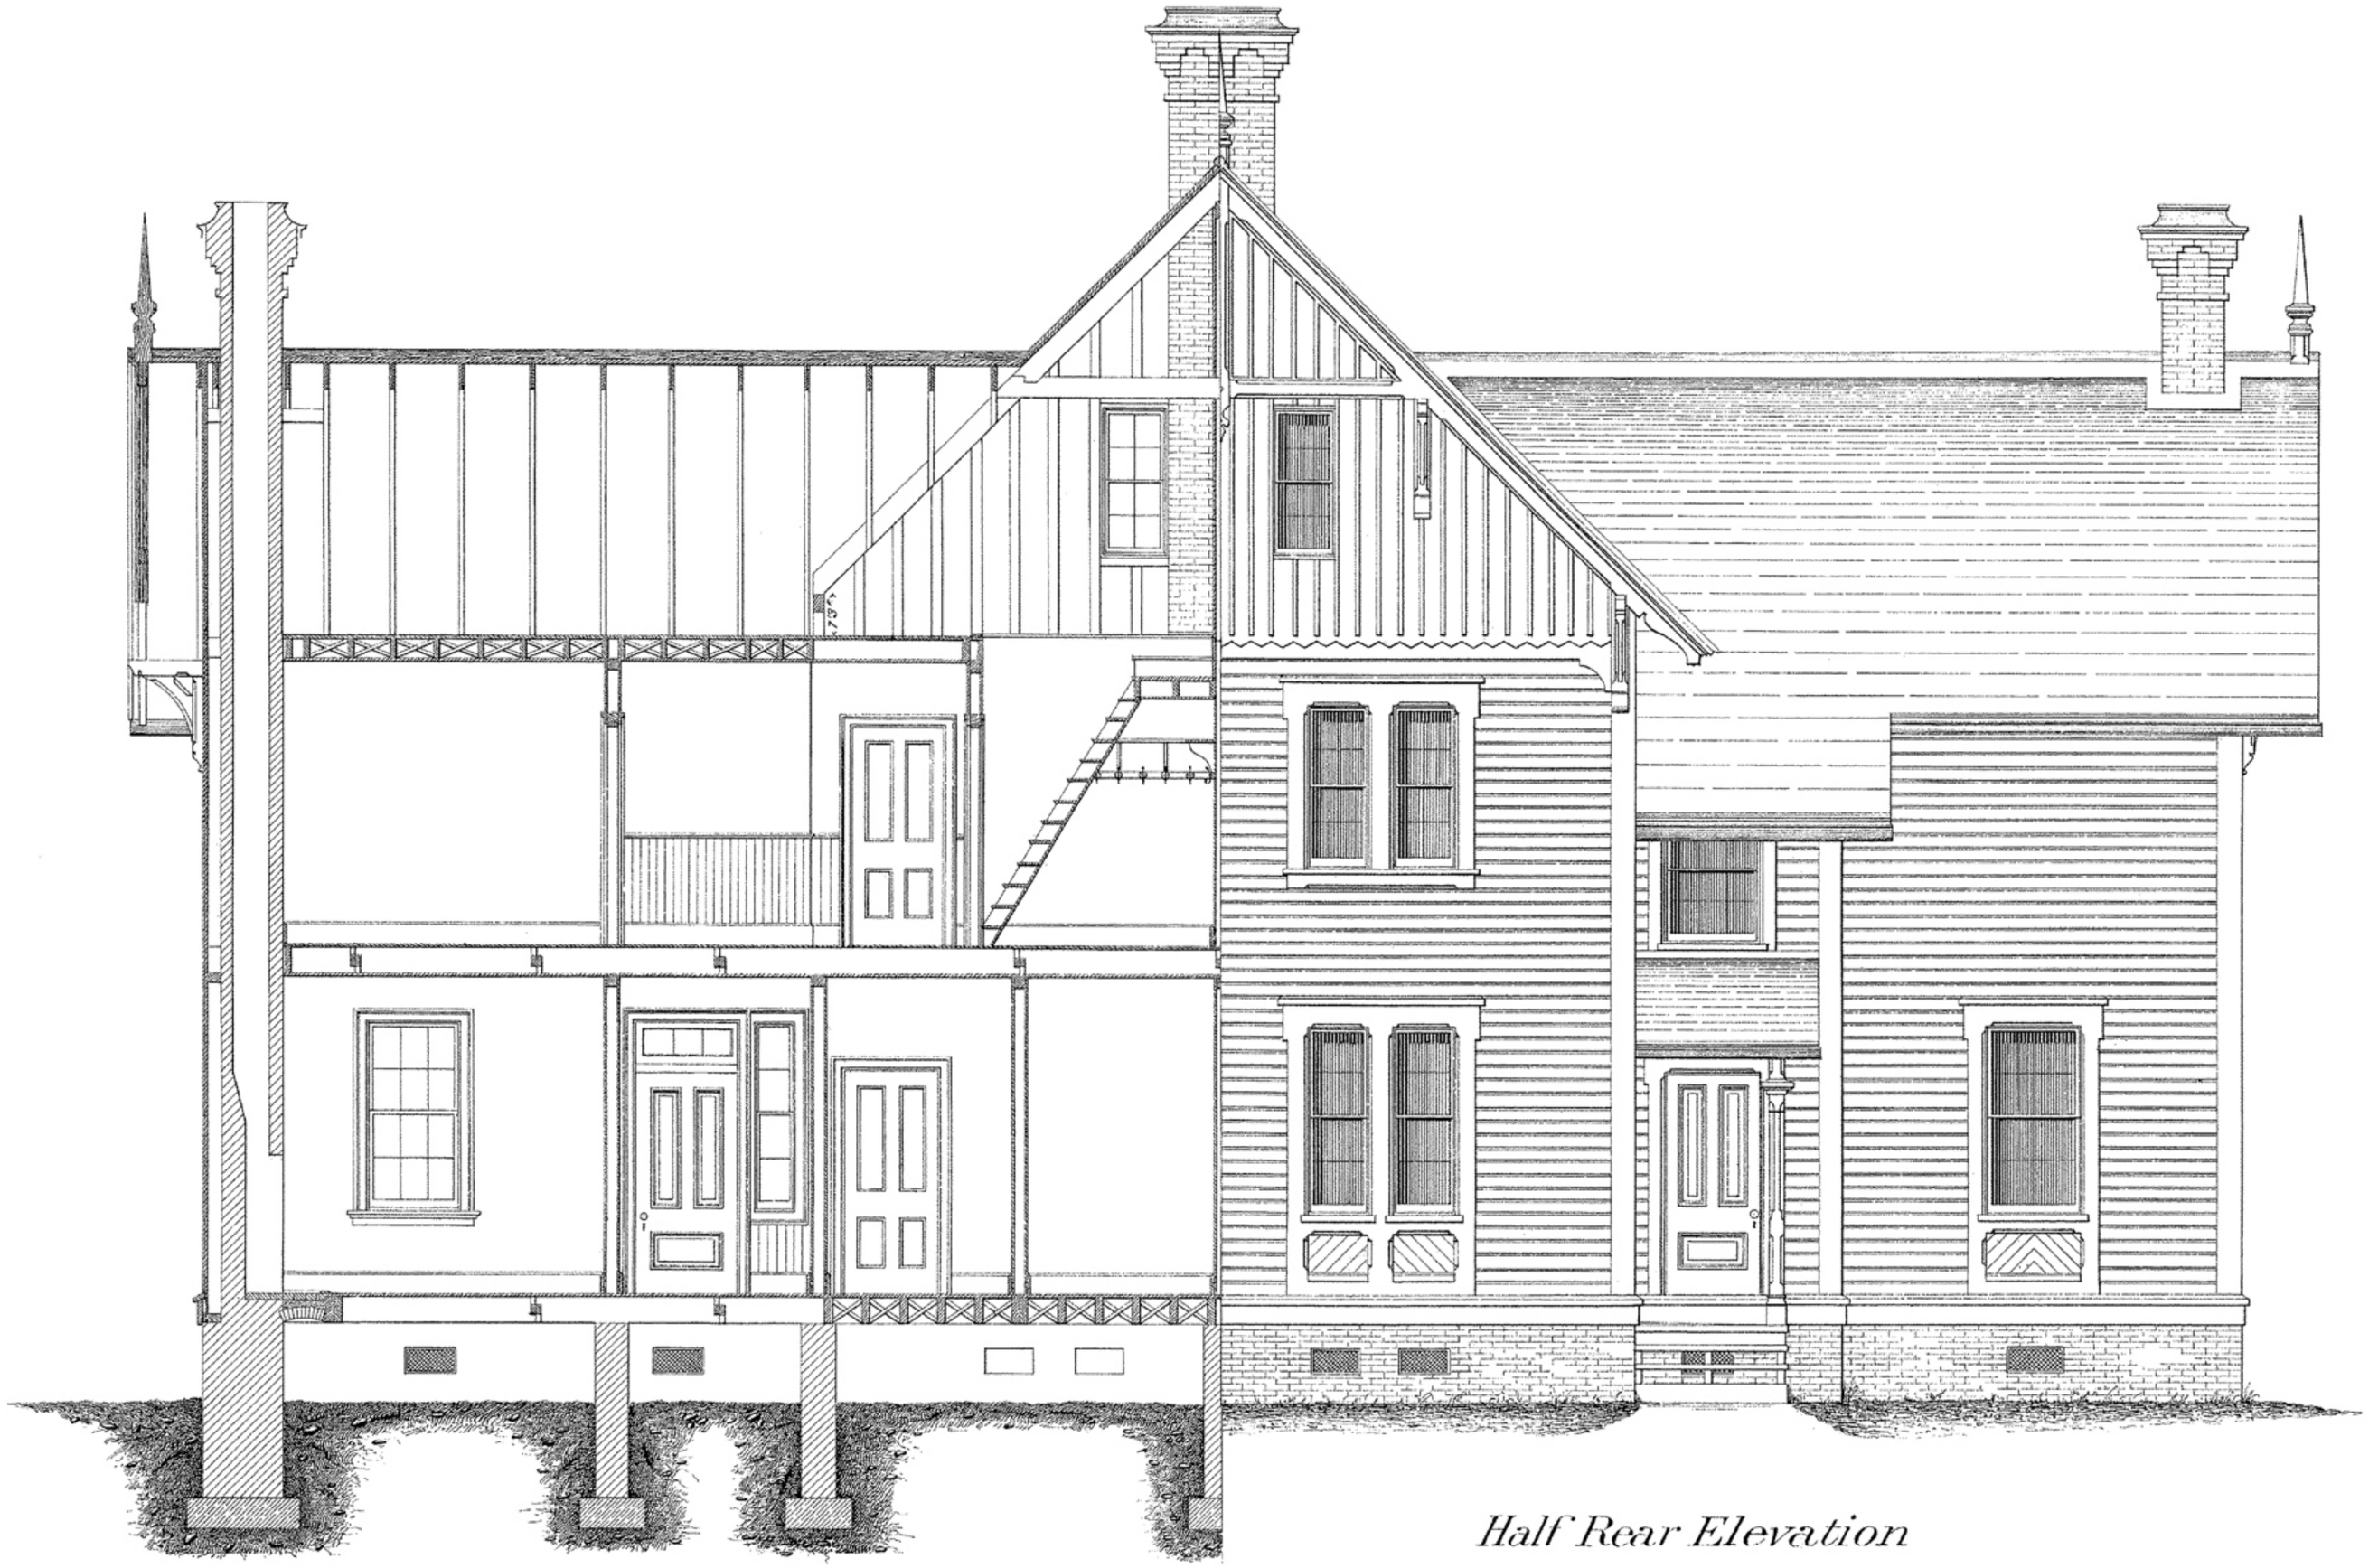

Half Rear Elevation

Section B.B.

Scale

12" 0 1 2 3 4 5 10 15 20 Feet

Office of the Light-House Board June 1875