KEEPERS DWELLING FOR A FIRST ORDER LIGHT HOUSE

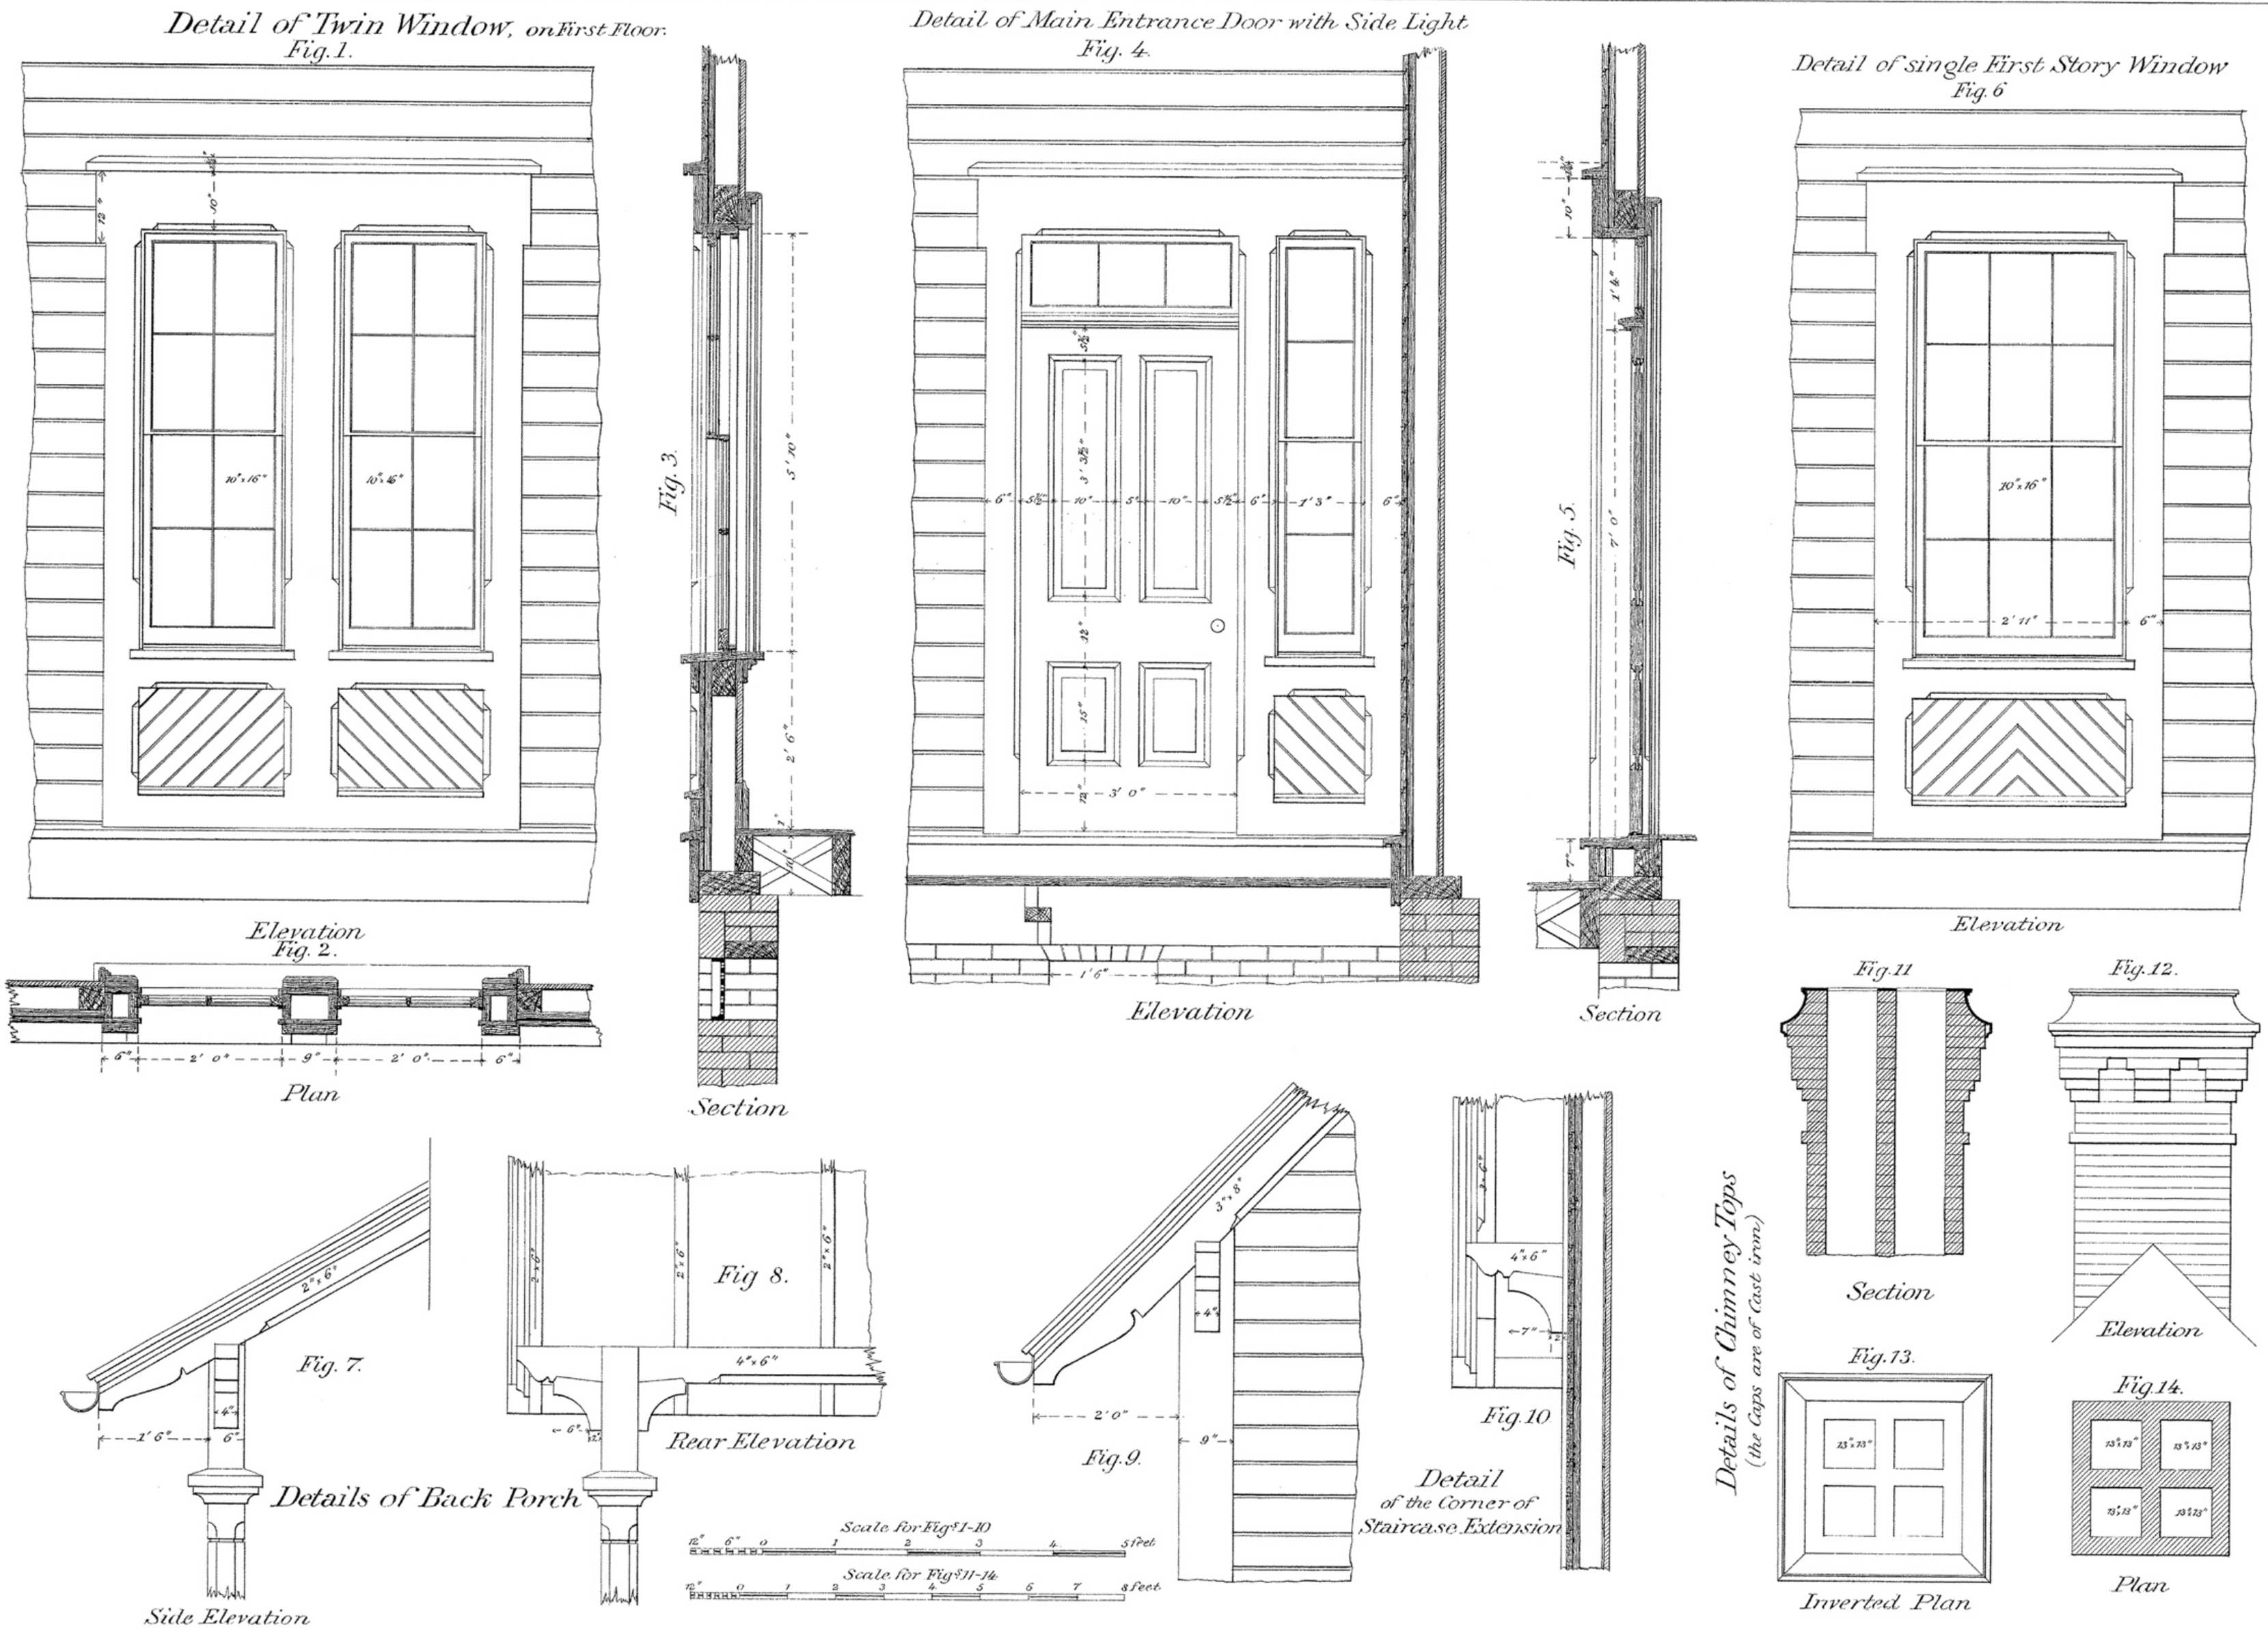

Office of the Light House Board June 1875