SECTION A-A

SECTION B-B

SECTION C-C

SECTION D-D

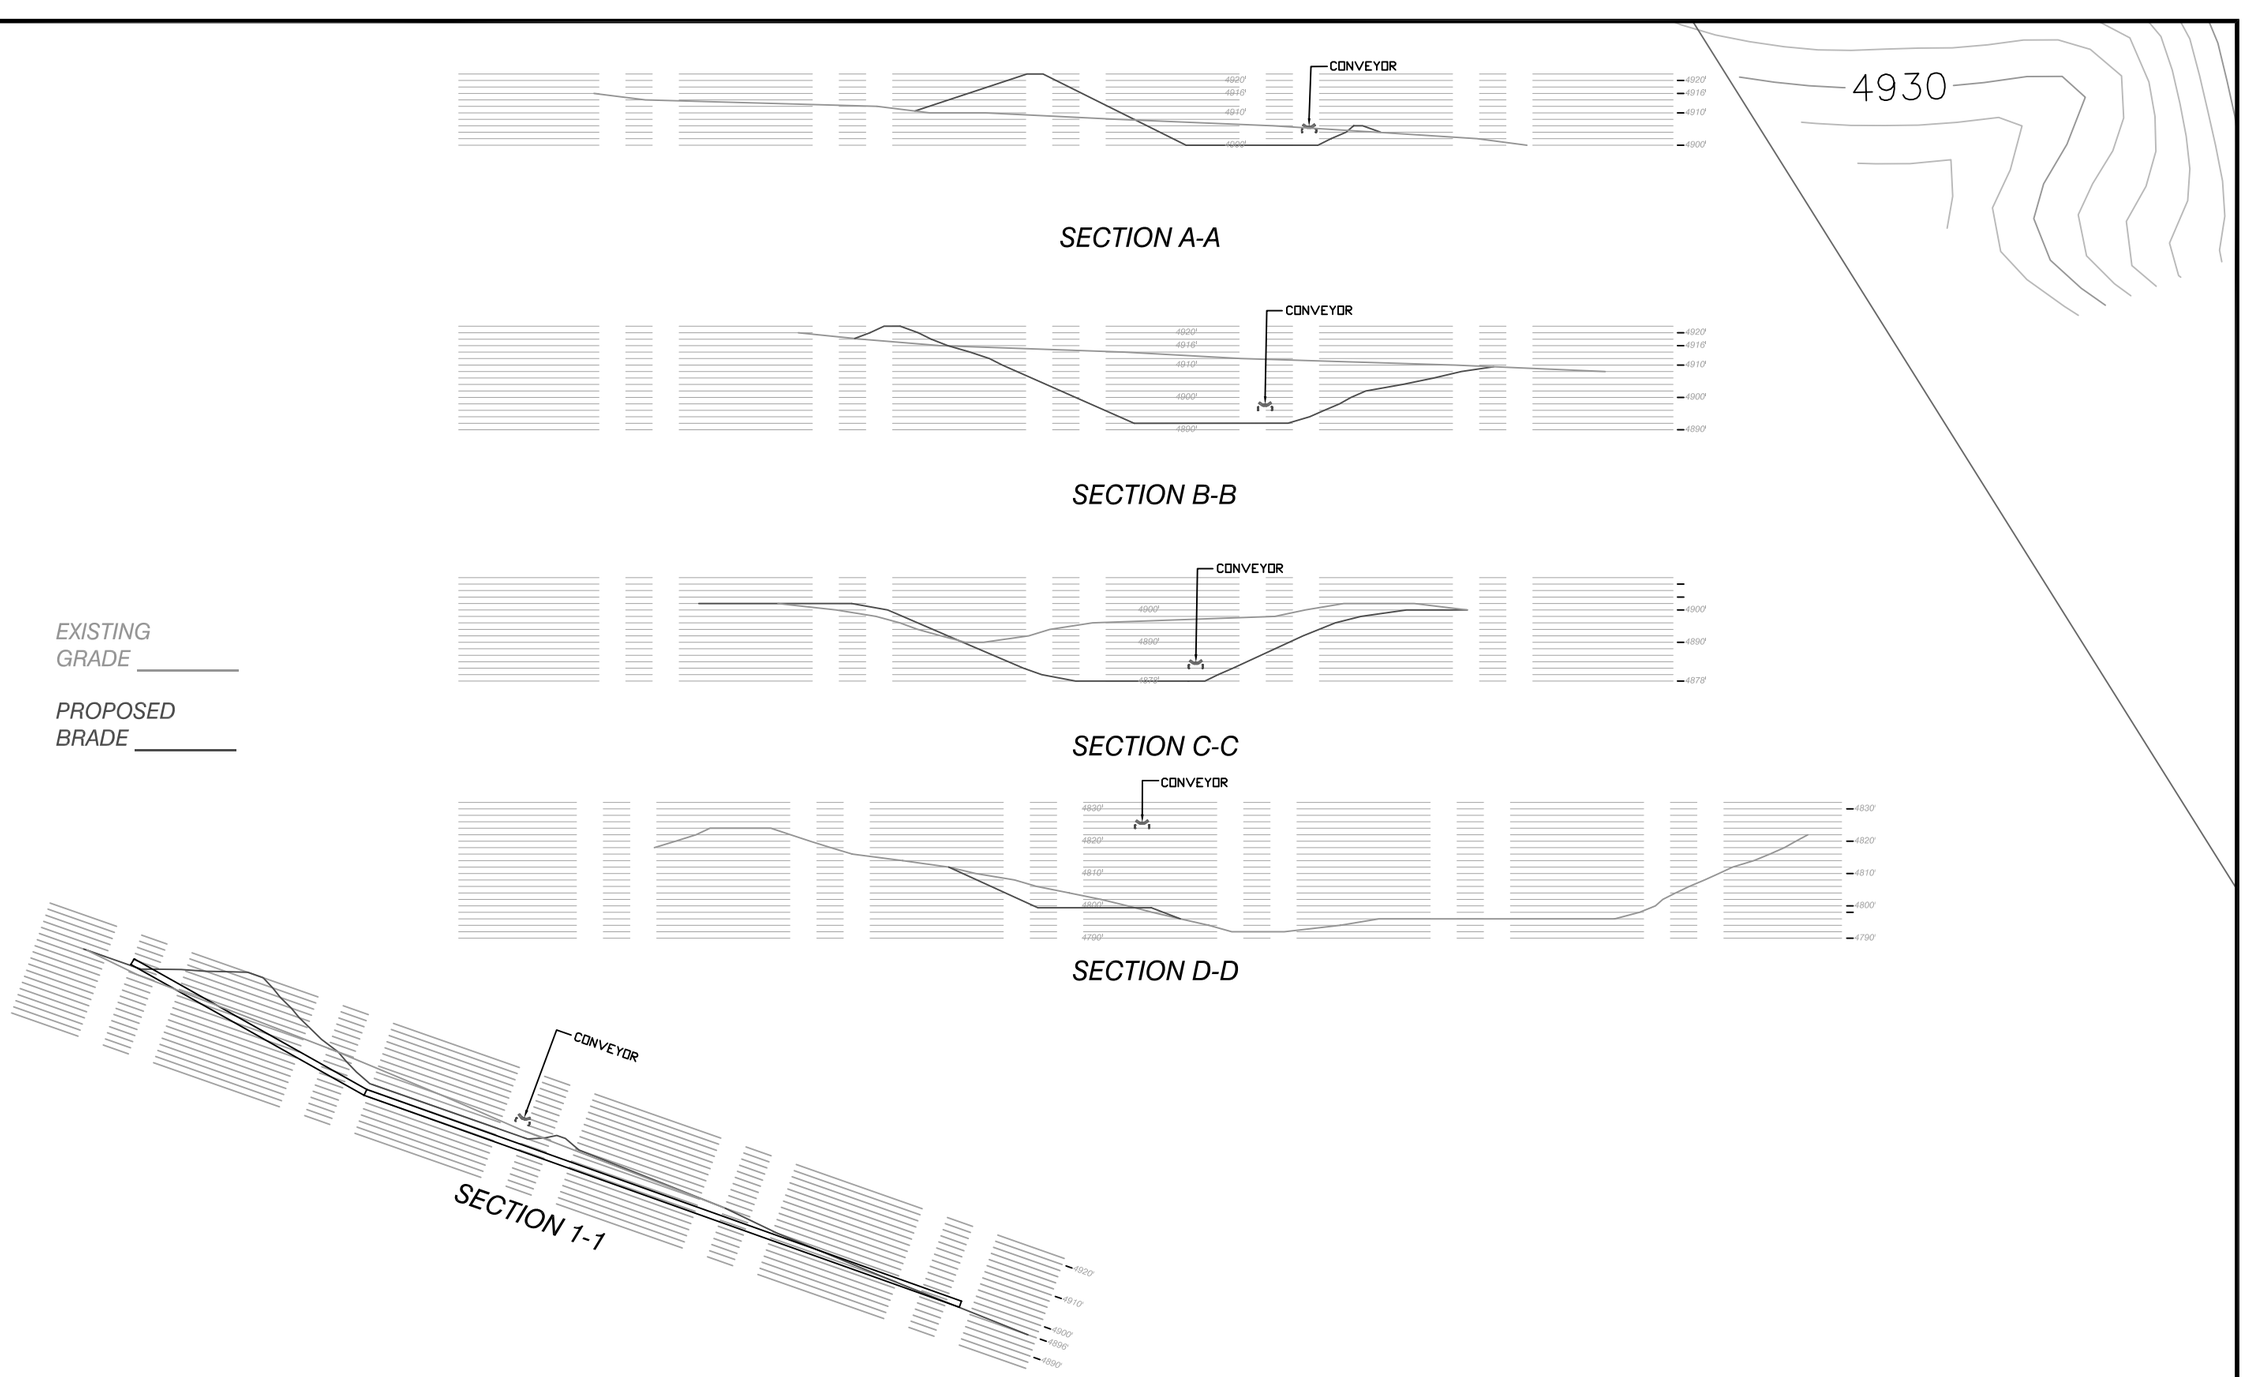

SECTION 1-1

COPYRIGHT © 2002 BY MARTIN MARIETTA MATERIALS, INC. ALL RIGHTS RESERVED.

Tetra Tech EM Inc.

Martin Marietta Aggregates
11252 Aurora Ave. Des Moines, IA 50322

FIGURE 2-7 CROSS SECTION VIEWS

NEW CONVEYOR FROM BROKEN HILL RESERVES

QUARRY: SPANISH SPRINGS QUARRY

FILE PATH:	
FILE NAME:	Broken Hill Conveyor Alignment

	DATE	REVISION
5		
4		
3		
2		
1		
		ISSUED

DWN BY: BAH	DATE: 9-18-05	DWNG NO	JOB. NO.
CK. BY:	SCALE: N.T.S.	SHEET NO.	

16:00:00