TIMBER SALE CONTRACT MAP
USDI-BLM COOS BAY DISTRICT
T. 21 S., R. 8 W., Sec. 23 Will. Mer.

SALE NO. 09-07
EXHIBIT A

Devils Paradise DM

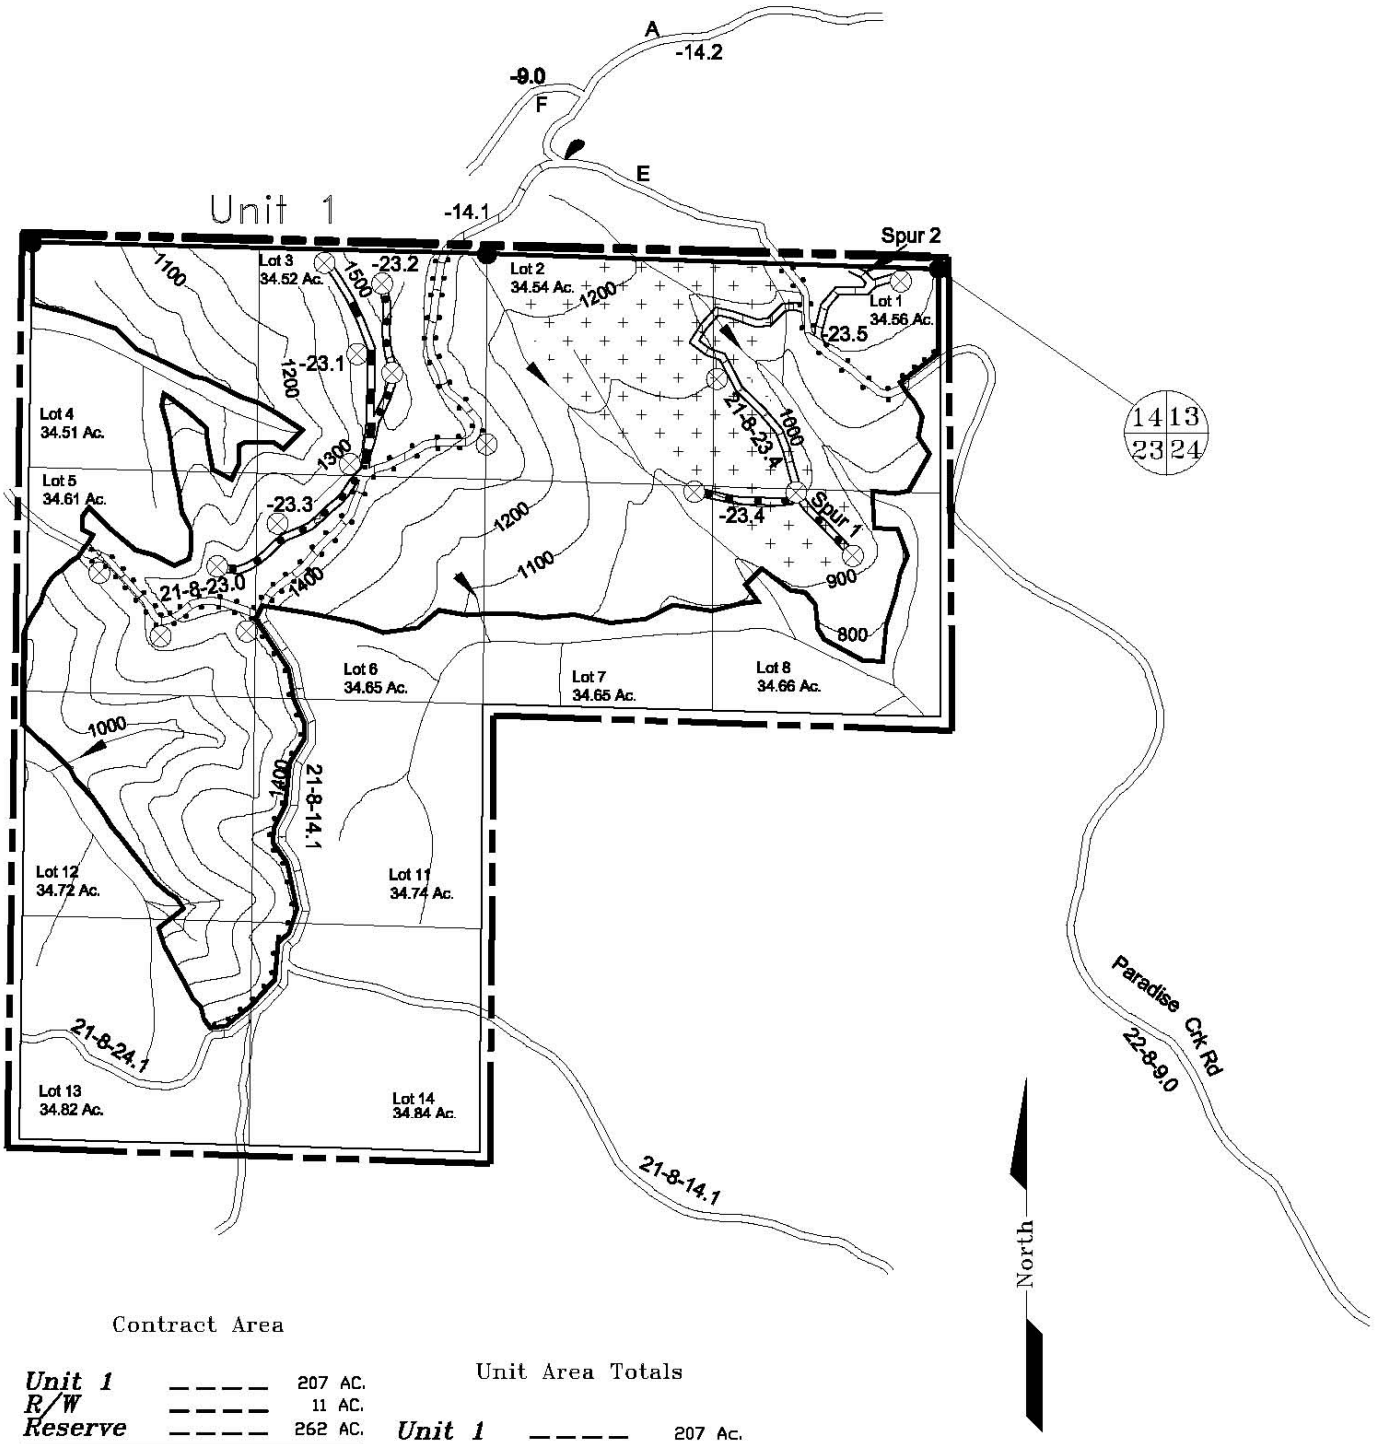

Contract Area

Unit 1	____	207 AC.
R/W	____	11 AC.
Reserve	____	262 AC.
Total	____	480 AC.

Unit Area Totals

Unit 1	____	207 Ac.
Total	____	207 AC.

SCALE 1" = 1000'

LEGEND

- Reserve Area
- Partial Cut Area
- Cable Logging Area
- Ground-Based Yarding Area
- Boundary of Contract Area
- Boundary of Partial Cut Area, Blazed, Posted and Painted
- Proposed Landing
- Roadside Hazard Reduction Area, 1-side
- Roadside Hazard Reduction Area, 2-sides
- Road to be Constructed
- Road to be Renovated
- Road to be Improved
- Existing Road
- Stream Channel
- Corner Found
- Segment Break

TIMBER SALE CONTRACT MAP
USDI-BLM COOS BAY DISTRICT
T. 21 S., R. 8 W., Sec. 23 Will. Mer.
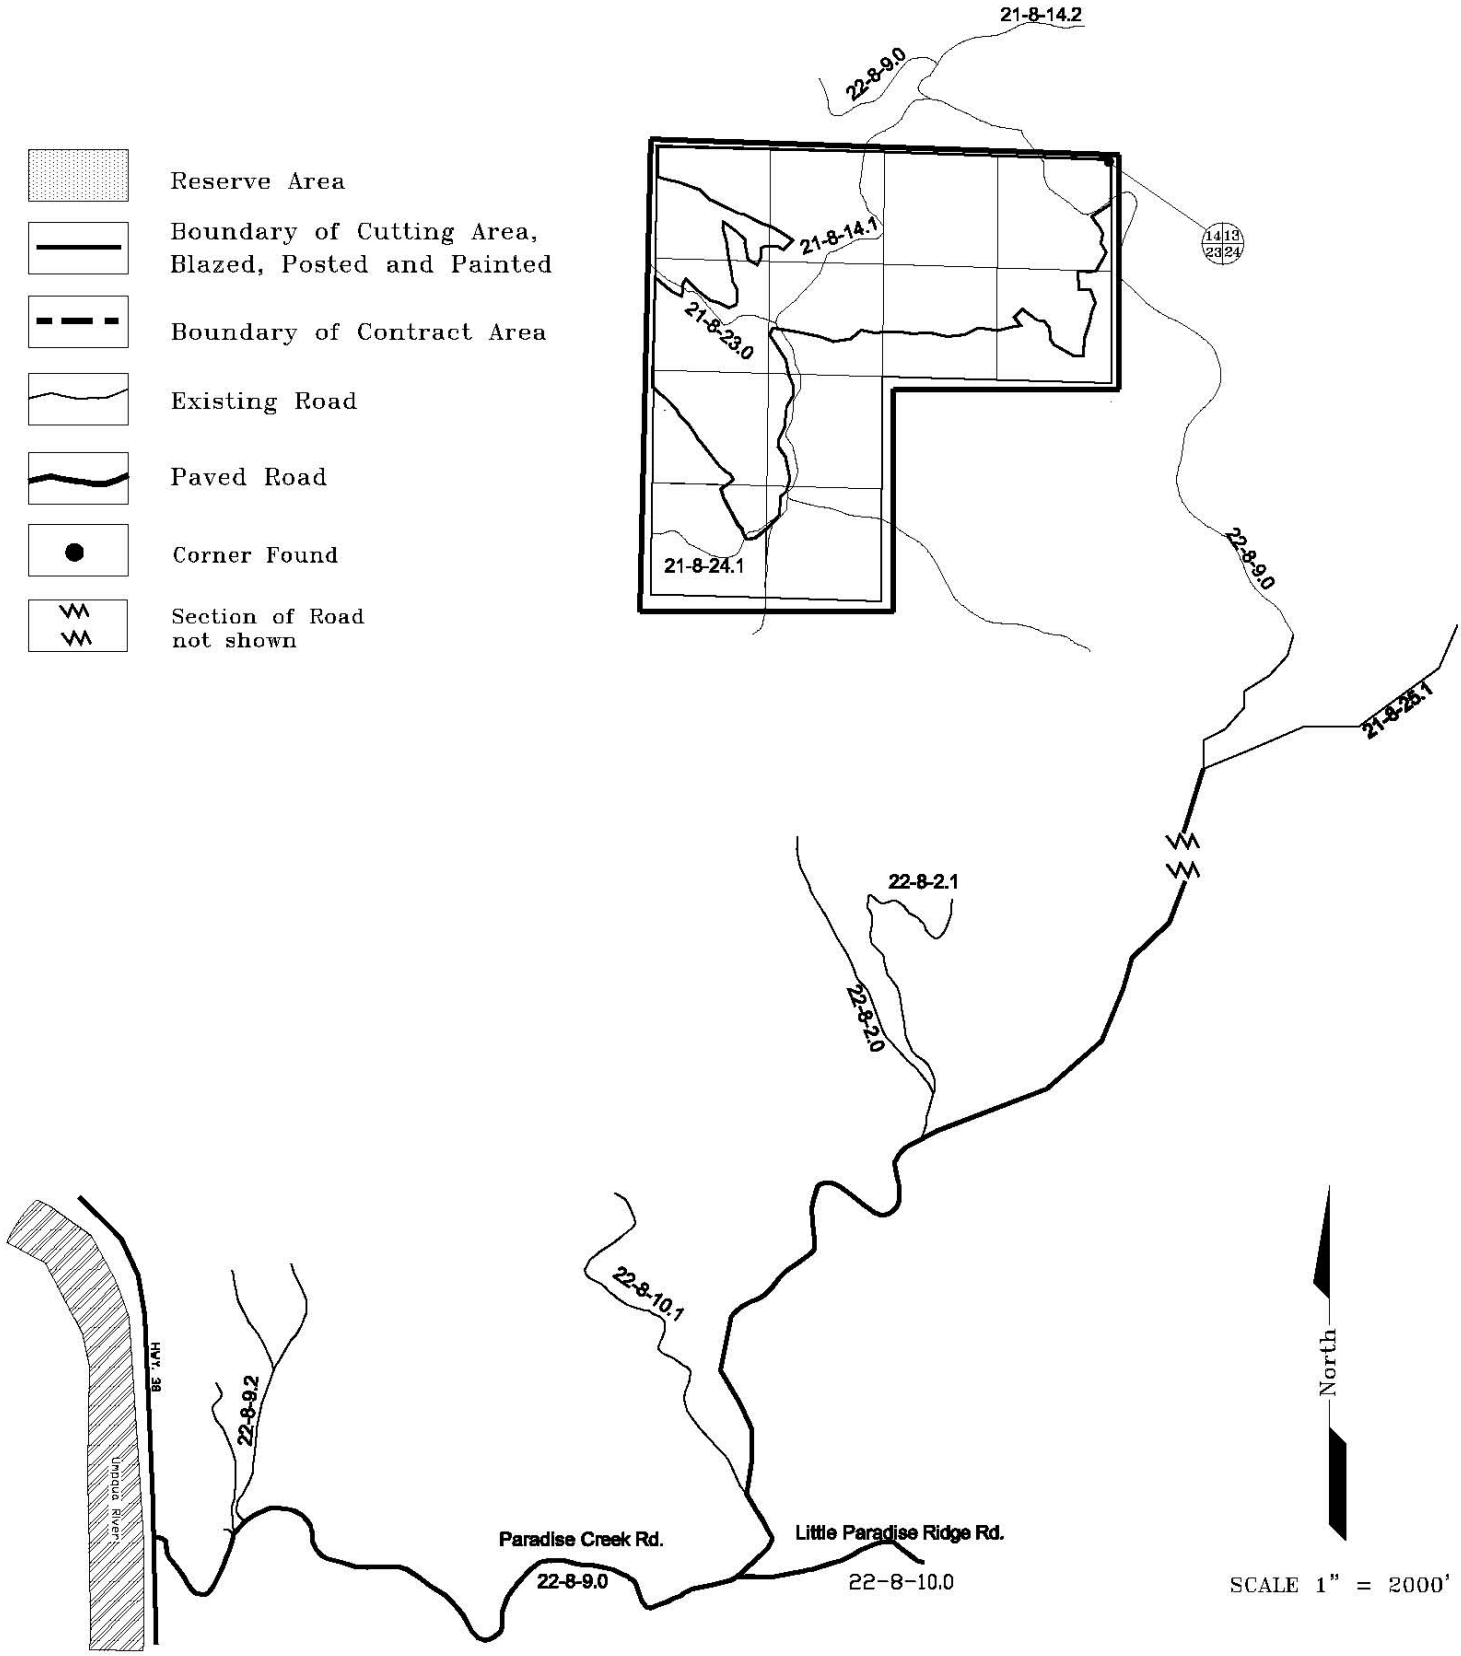
SALE NO. 09-07
EXHIBIT A-1
PAGE 1 of 1
Devils Paradise DM