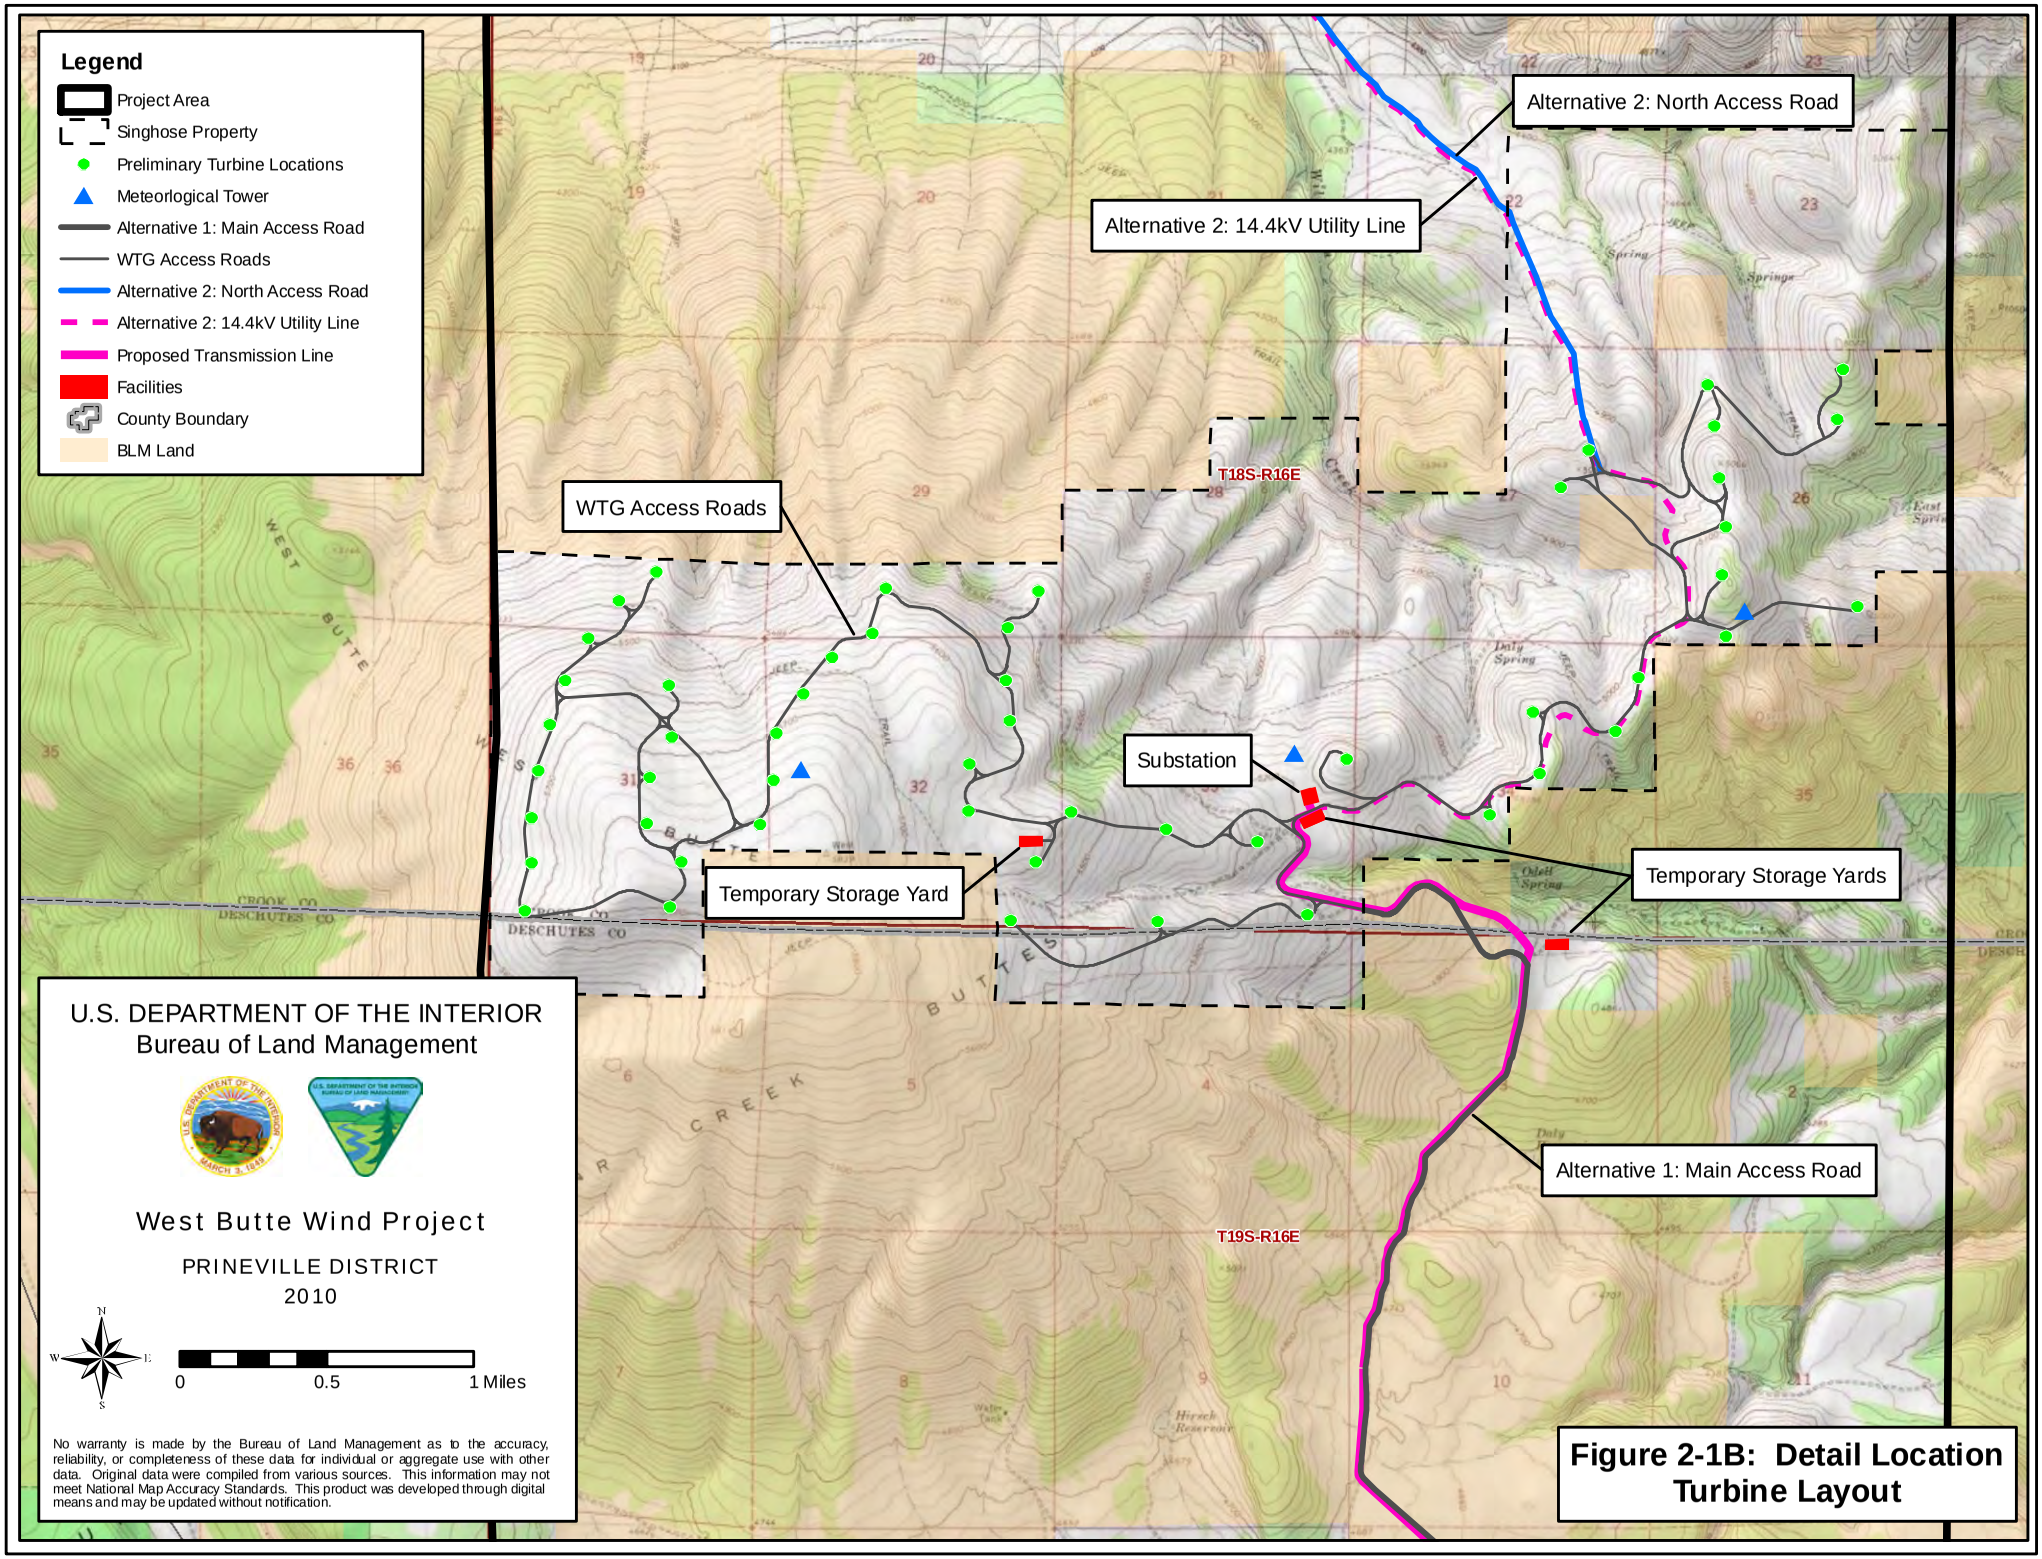

Figure 2-1B: Detail Location Turbine Layout