TOWNSHIP 1 SOUTH RANGE 4 EAST OF THE WILLAMETTE MERIDIAN, OREGON

SALEM DISTRICT

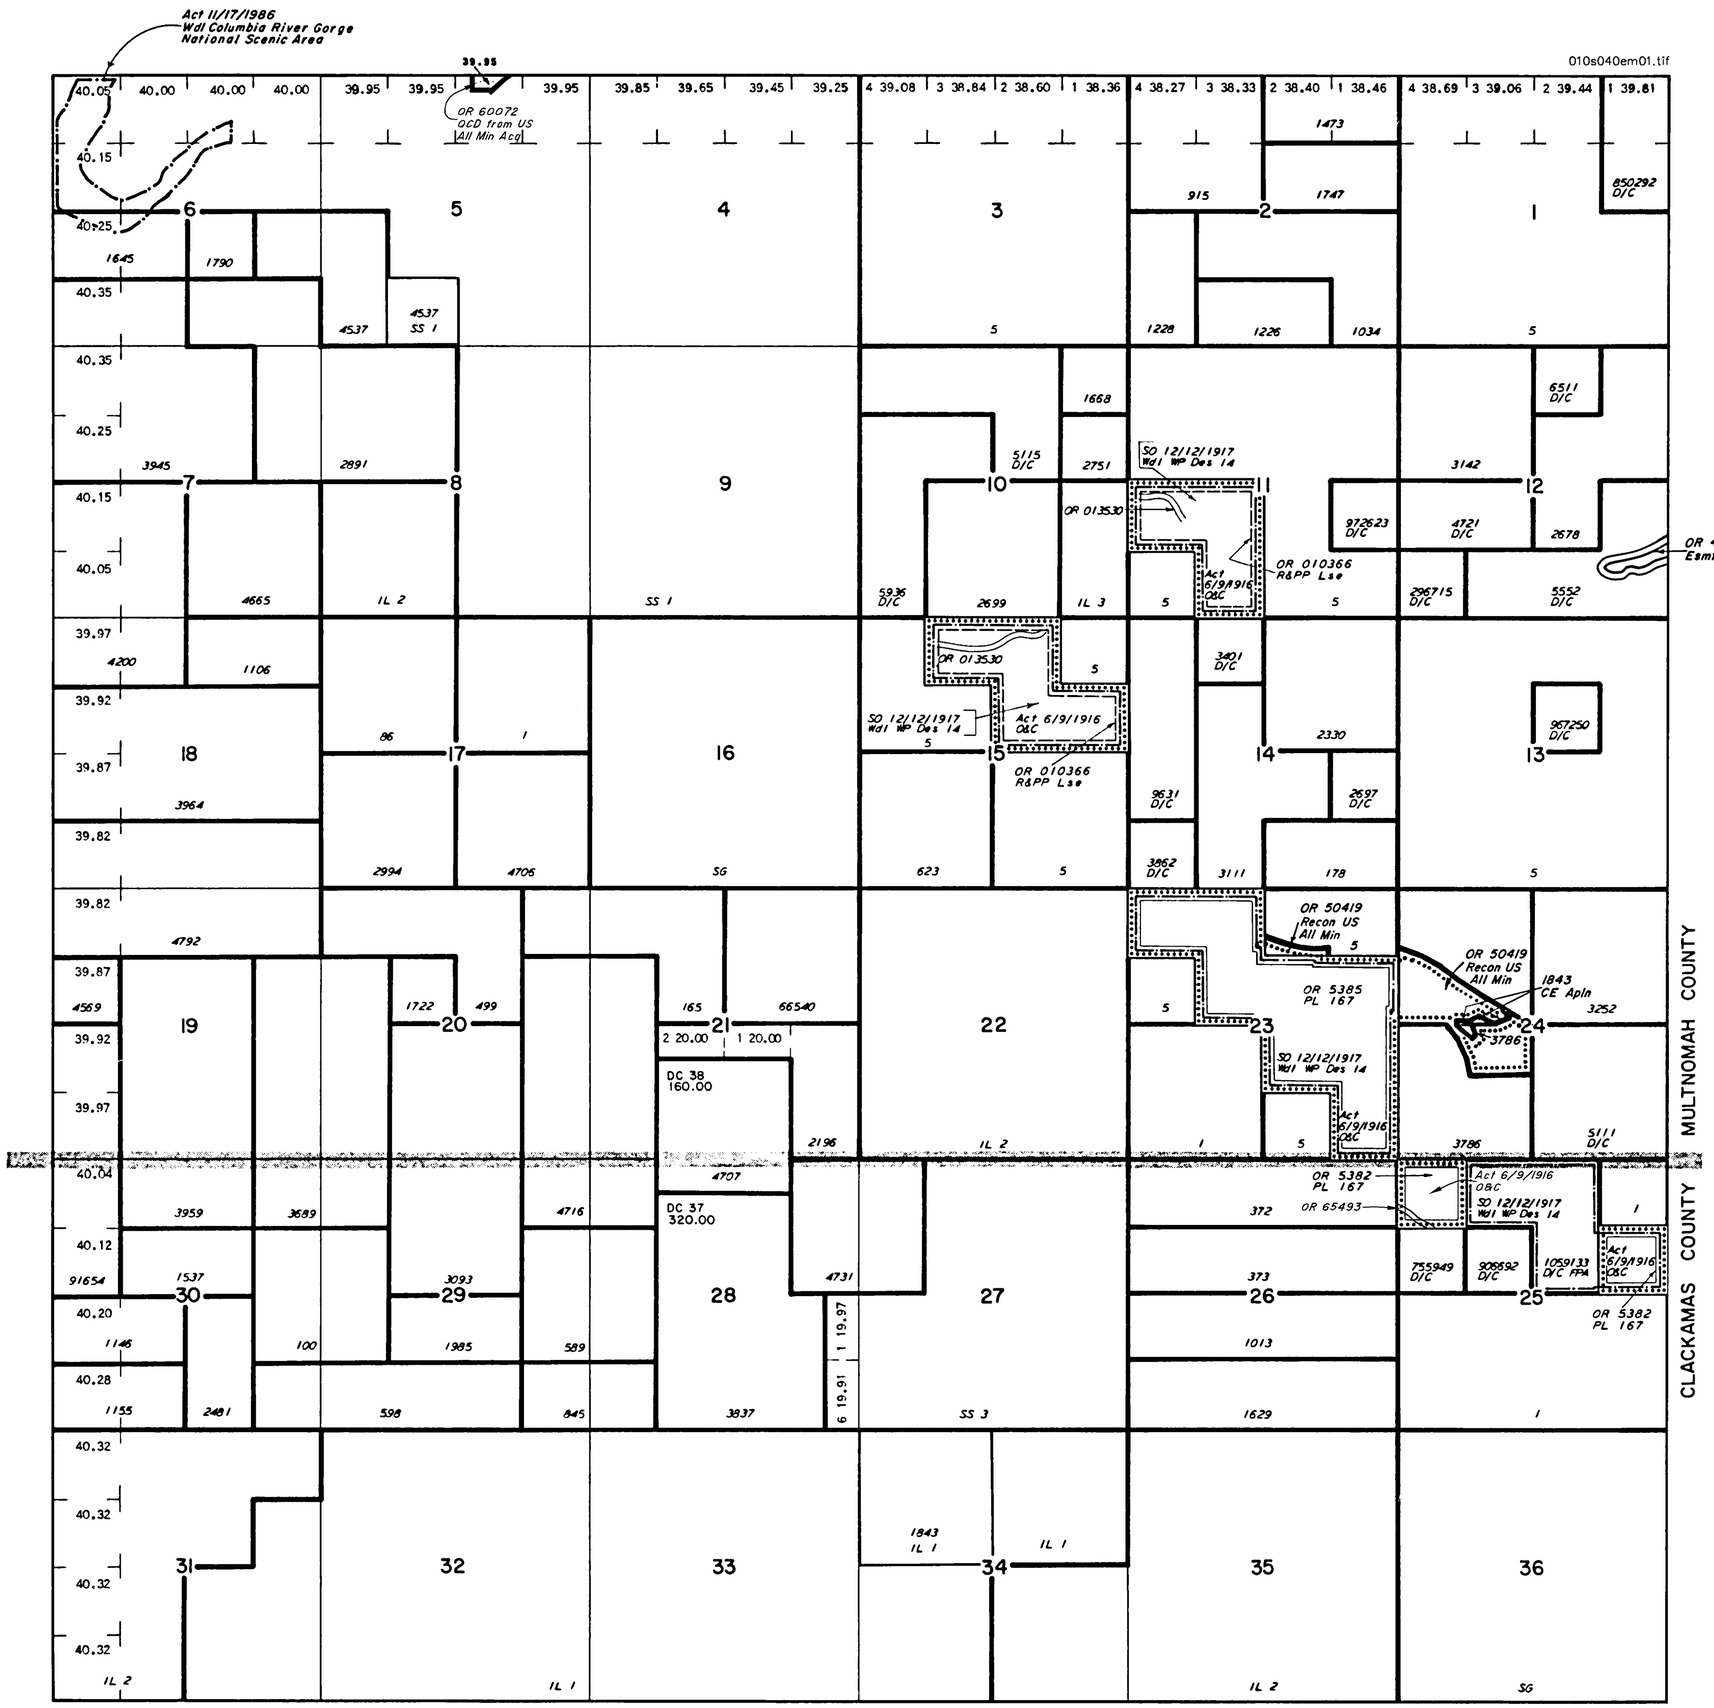

STATUS OF PUBLIC DOMAIN LAND AND MINERAL TITLES AND ACQUIRED LANDS

MT PLAT

INDEX TO SEGREGATED TRACTS				
RESURVEY	ORIGINAL SURVEY			
TRACT NO	T	R	SEC	SUBDIVISION

FOR ORDERS AFFECTING DISPOSAL OR USE OF UNIDENTIFIED LANDS WITHDRAWN FOR CLASSIFICATION, MINERAL, WATER AND/OR OTHER PUBLIC PURPOSES, REFER TO INDEX OF MISCELLANEOUS DOCUMENTS.

SO 01/16/1929 Open to Entry Subj to Sec 24 FPA
Sec 25: W½NE¼, NE¼NW¼

OR 5382 Det PL 167 (Act of Cong 07/23/1955)
completed 02/19/1970, all PD surface mgmt by BLM

OR 5385 Det PL 167 (Act of Cong 07/23/1955)
completed 03/02/1970, all PD surface mgmt by BLM

OR 44746 Wdl Sandy Wild & Scenic River
Act of 10/28/1988
Secs 15 thru 22: Subdiv Und

FILE REF: 010s040em01.tif	ACAD Map2000/GTX RasterCAD 6.0
CONVERT JPEG: 10/13/1999	BY: H. GISCH
LAST UPDATE: 08/11/2009	BY: D. LEAVENWORTH
POSTED TO PUBLIC RECORDS: 09/08/2009	
SURVEYED TOWNSHIP	
SURVEYED COORDINATE SOURCE:	
GCDB NAD 83 CURRENT TO:	N/A
IMAGE SOURCE:	SCANNED ORIGINAL MTP
PROJECTION:	N/A
COORDINATE ELEVATION:	N/A
SOURCE FOR METES & BOUNDS:	N/A
NOTES:	
USE PLAT:	

T. 1 S.
R. 4 E.

SCALE in Chains
10 5 0 10 20 30 40 60 80
660 0 660 2640 3960 5280
SCALE in Feet

WARNING STATEMENT

This plat is the Bureau's Record of Title, and should be used only as a graphic display of the township survey data. Records hereon do not reflect title changes which may have been affected by lateral movements of rivers or other bodies of water. Refer to the cadastral surveys for official survey information