TOWNSHIP 2 NORTH RANGE 3 WEST OF THE WILLAMETTE MERIDIAN, OREGON

SALEM DISTRICT - TILLAMOOK RA

WASHINGTON COUNTY

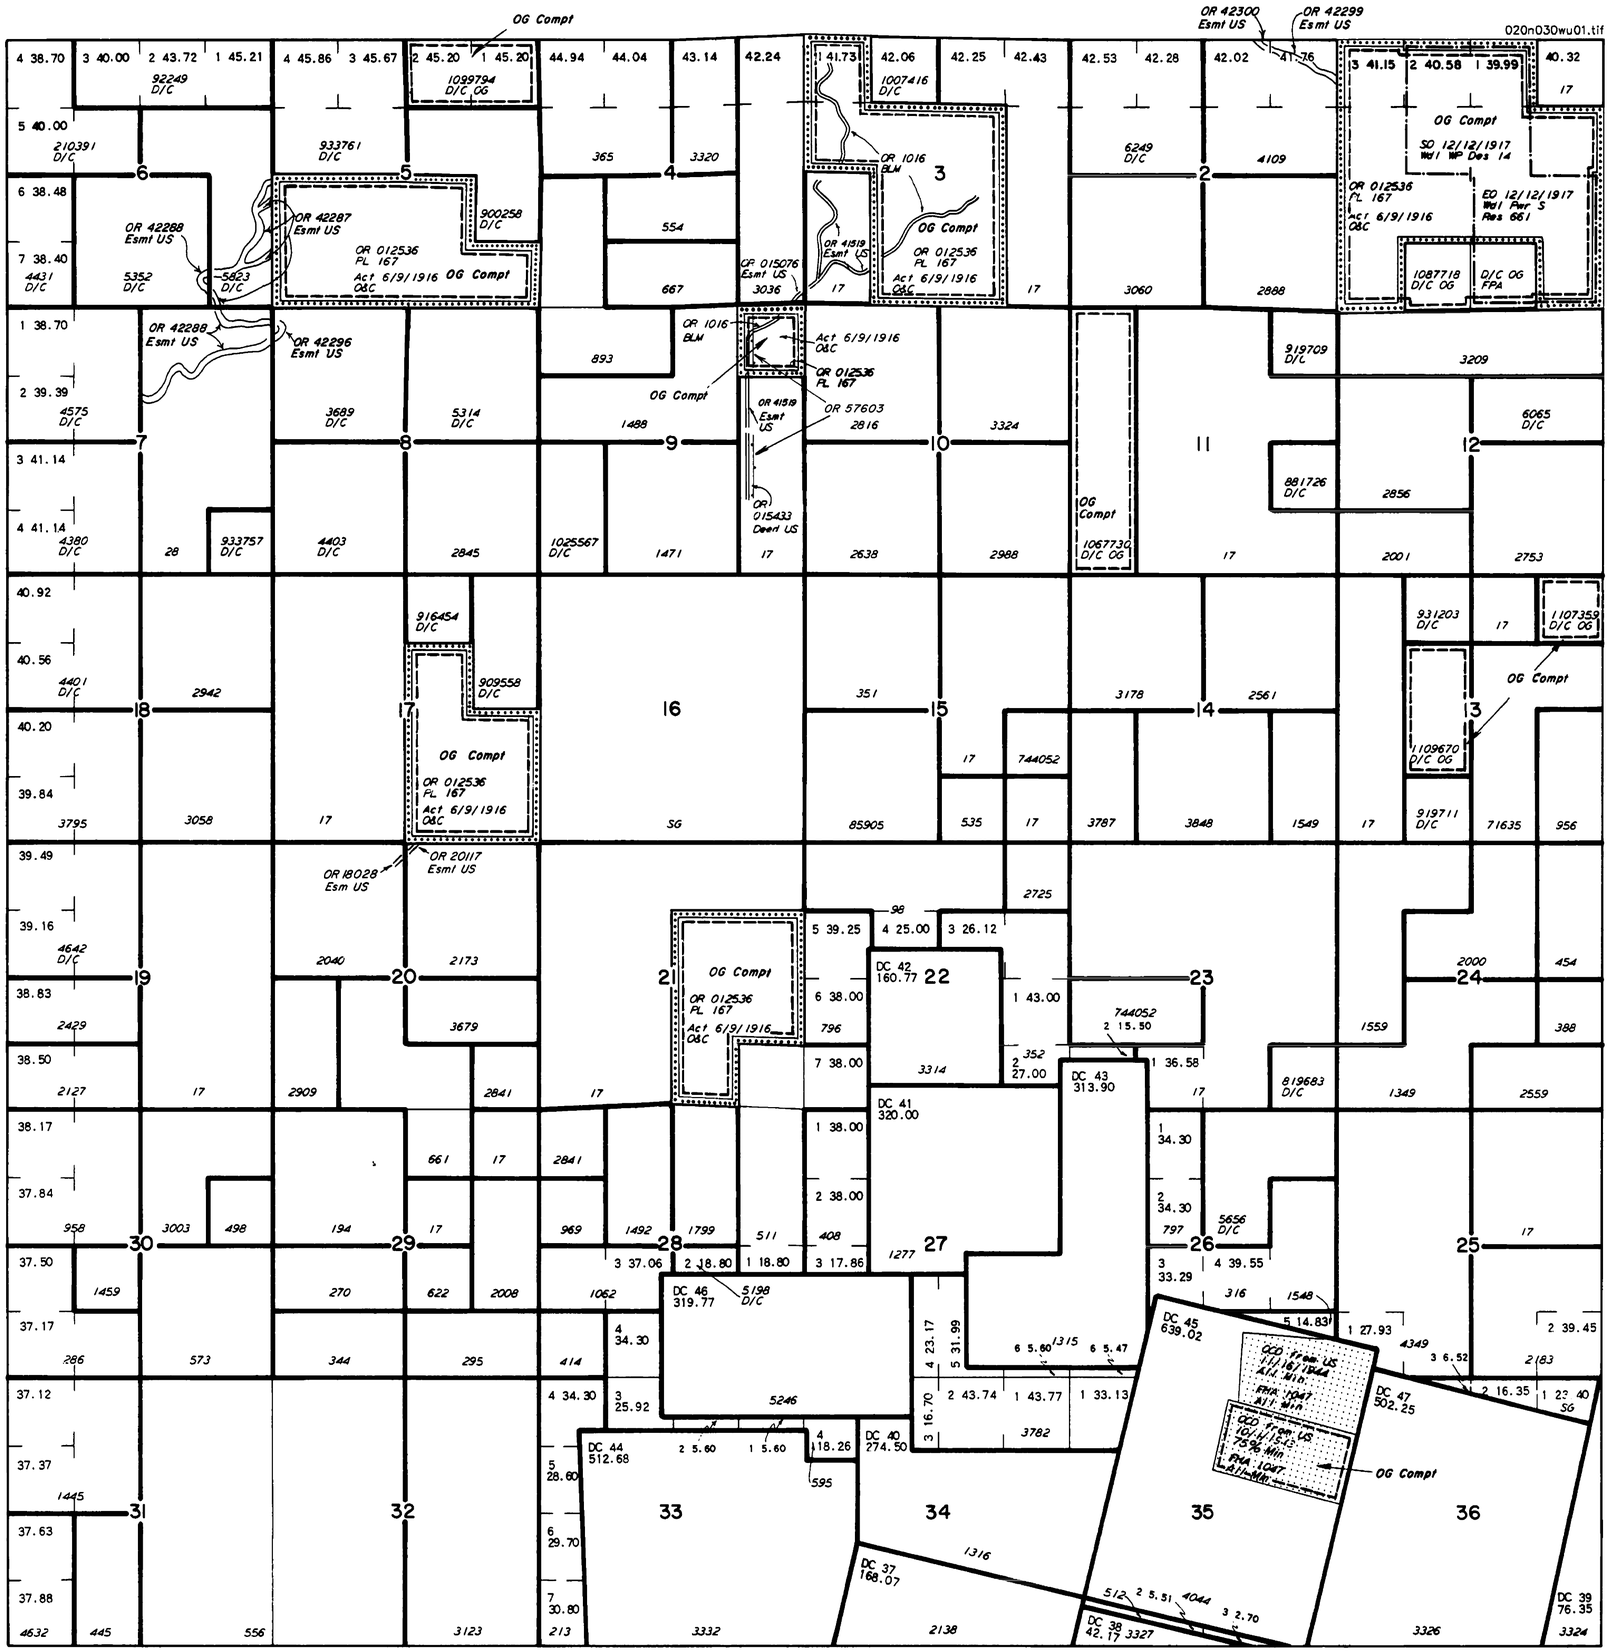

STATUS OF PUBLIC DOMAIN LAND AND MINERAL TITLES AND ACQUIRED LANDS

MT/USE PLAT

INDEX TO SEGREGATED TRACTS				
RESURVEY	ORIGINAL SURVEY			
TRACT NO	T	R	SEC	SUBDIVISION

FOR ORDERS AFFECTING DISPOSAL OR USE OF UNIDENTIFIED LANDS WITHDRAWN FOR CLASSIFICATION, MINERAL, WATER AND/OR OTHER PUBLIC PURPOSES, REFER TO INDEX OF MISCELLANEOUS DOCUMENTS.

PLO 760 (64 Stat 769) Trfs title to FHA Acq Min interest to Sec of Int Eff 09/16/1957

OR 012536 Det PL 167 (Act of Cong 07/23/1955) completed 10/30/1964, all PD surface Mgmt by BLM

FILE REF: 020n030wu01.tif	ACAD Map2010/GTX RasterCAD 2010
CONVERT JPEG: 05/02/2000	BY: H. GISCH
LAST UPDATE: 08/15/2012	BY: D. LEAVENWORTH
POSTED TO PUBLIC RECORDS: 04/24/2013	

SURVEYED TOWNSHIP
- SURVEYED COORDINATE SOURCE:
  - GCDB NAD 83 CURRENT TO: N/A
  - IMAGE SOURCE: SCANNED ORIGINAL MTP
- PROJECTION: N/A
- COORDINATE ELEVATION: N/A
- SOURCE FOR METES & BOUNDS: N/A

NOTES:

USE PLAT: Lsbl Min

T. 2 N.
R. 3 W.

SCALE in Chains

10 5 0 10 20 30 40 60 80

660 0 660 2640 3960 5280

SCALE in Feet

WARNING STATEMENT

This plat is the Bureau's Record of Title, and should be used only as a graphic display of the township survey data. Records hereon do not reflect title changes which may have been affected by lateral movements of rivers or other bodies of water. Refer to the cadastral surveys for official survey information.