TOWNSHIP 2 SOUTH, RANGE 4 EAST, OF THE WILLAMETTE MERIDIAN, OREGON

SALEM DISTRICT

CLACKAMAS COUNTY

020s040em01.tif

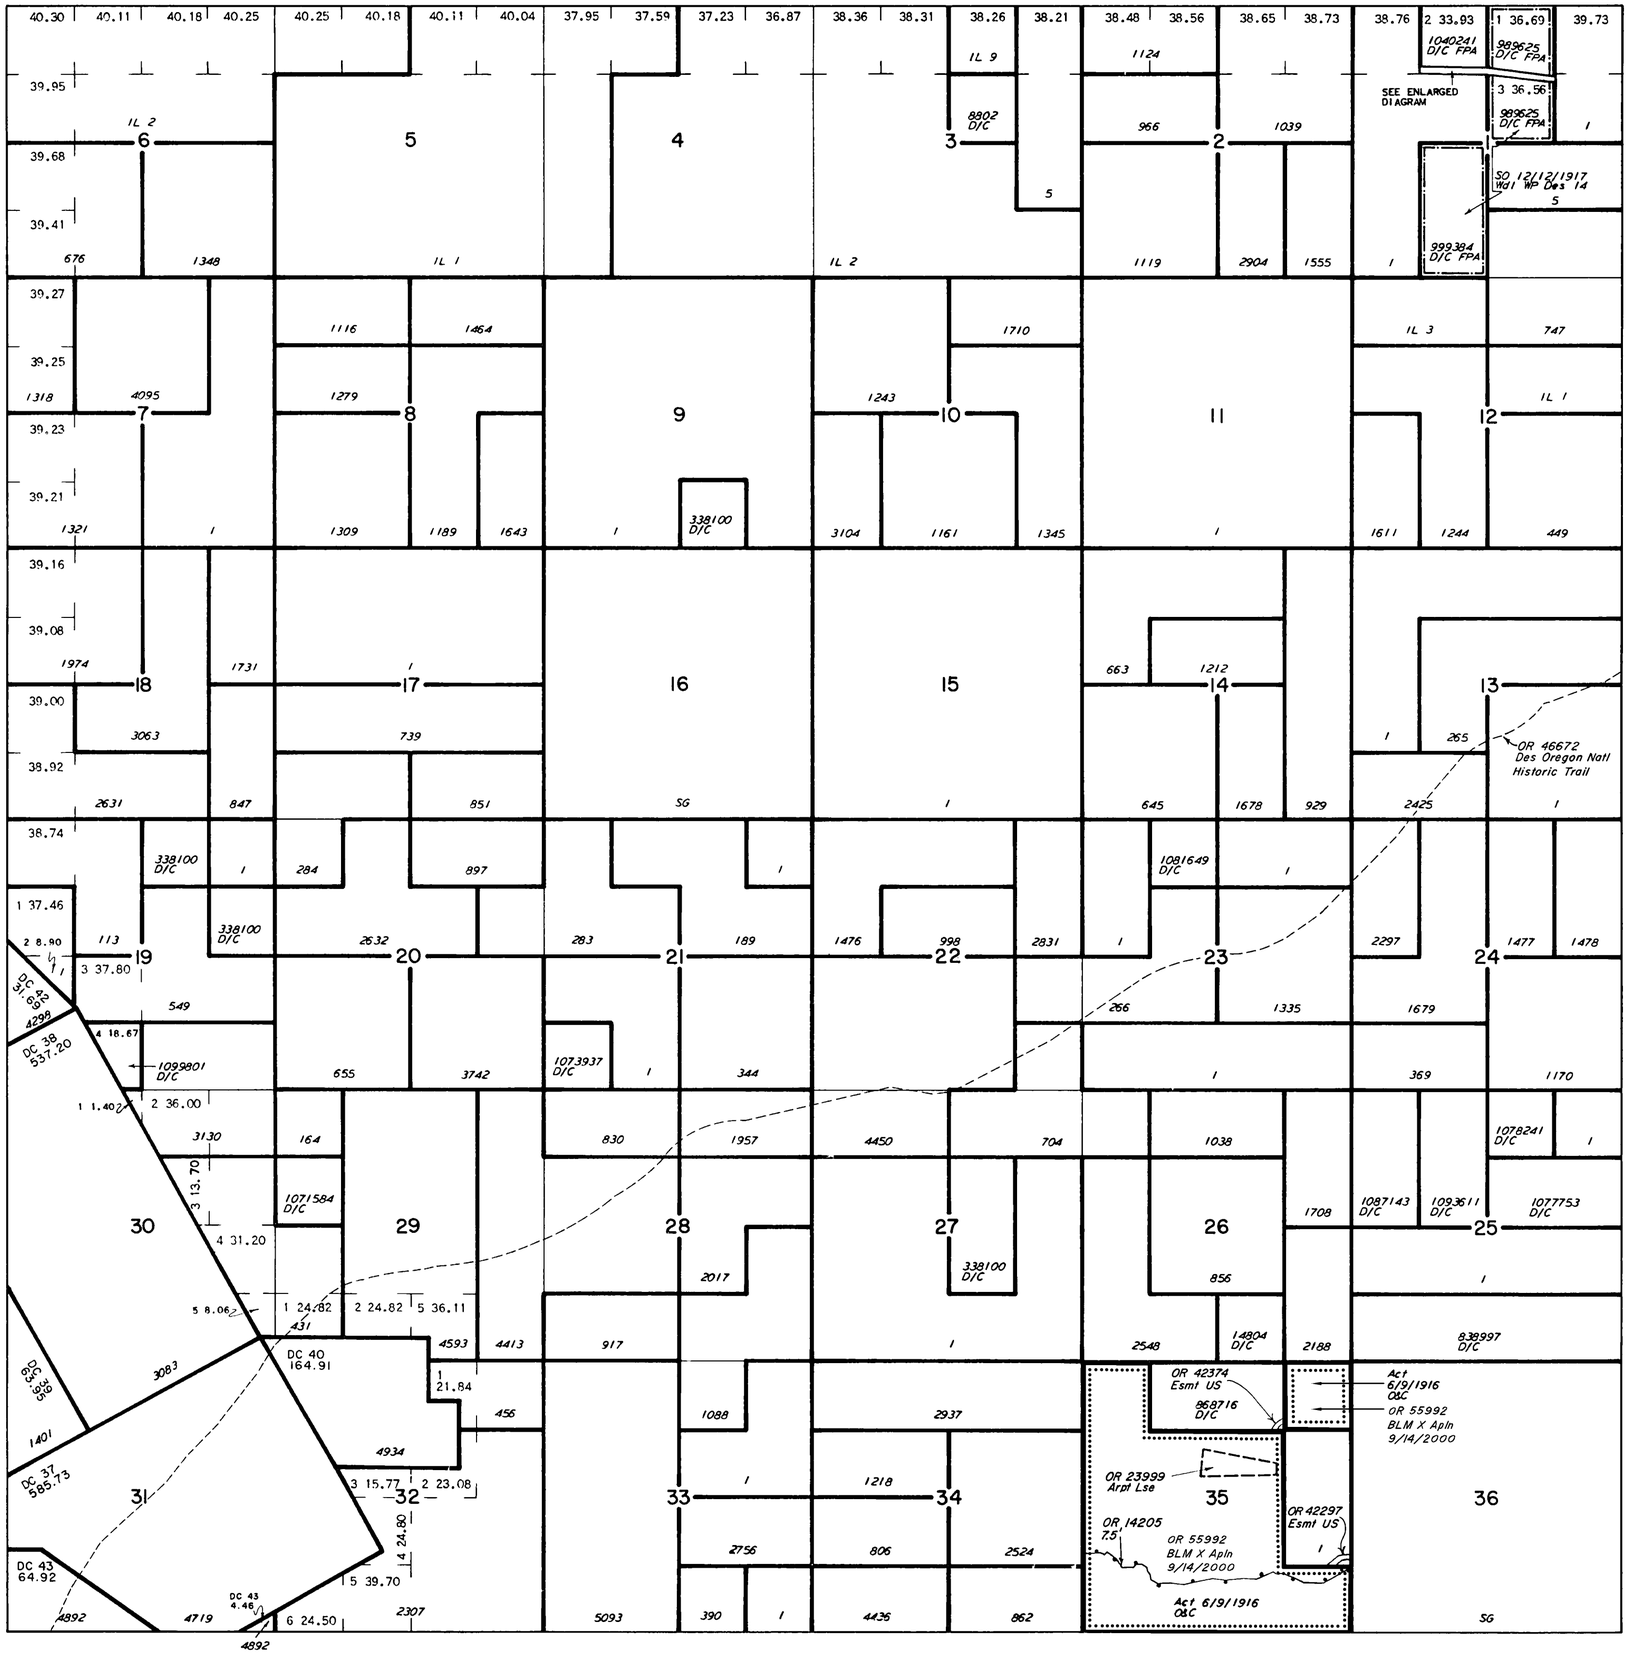

SCALE in Chains

SCALE in Feet

WARNING STATEMENT

This plat is the Bureau's Record of Title, and should be used only as a graphic display of the township survey data. Records hereon do not reflect title changes which may have been affected by lateral movements of rivers or other bodies of water. Refer to the cadastral surveys for official survey information.

STATUS OF PUBLIC DOMAIN LAND AND MINERAL TITLES

MT PLAT

INDEX TO SEGREGATED TRACTS				
RESURVEY	ORIGINAL SURVEY			
TRACT NO	T	R	SEC	SUBDIVISION

FOR ORDERS AFFECTING DISPOSAL OR USE OF UNIDENTIFIED LANDS WITHDRAWN FOR CLASSIFICATION, MINERAL, WATER AND/OR OTHER PUBLIC PURPOSES, REFER TO INDEX OF MISCELLANEOUS DOCUMENTS

OR 46672 Des Oregon Natl Historic Trail
Act 11/10/1978 Historical information only, does not denote public access across private land

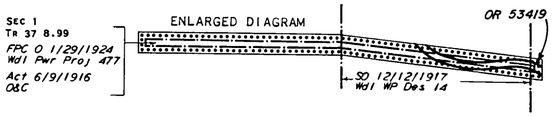

FILE REF 020s040em01.tif		AutoMAP2000/GTX RasterCAD 6.0	
CONVERT JPEG 09/13/2000		BY H GISCH	
LAST UPDATE 03/10/2005		BY R LIGONS	
POSTED TO PUBLIC RECORDS 03/18/2005			
SURVEYED TOWNSHIP			
SURVEYED COORDINATE SOURCE			
GCDB NAD 83 CURRENT TO		N/A	
IMAGE SOURCE		SCANNED ORIGINAL MTP	
PROJECTION		N/A	
COORDINATE ELEVATION		N/A	
SOURCE FOR METES & BOUNDS		N/A	
NOTES			
USE PLAT			

T 2 S
R 4 E