TOWNSHIP 4 NORTH, RANGE 39 EAST, OF THE WILLAMETTE MERIDIAN, OREGON

VALE DISTRICT - BAKER RA

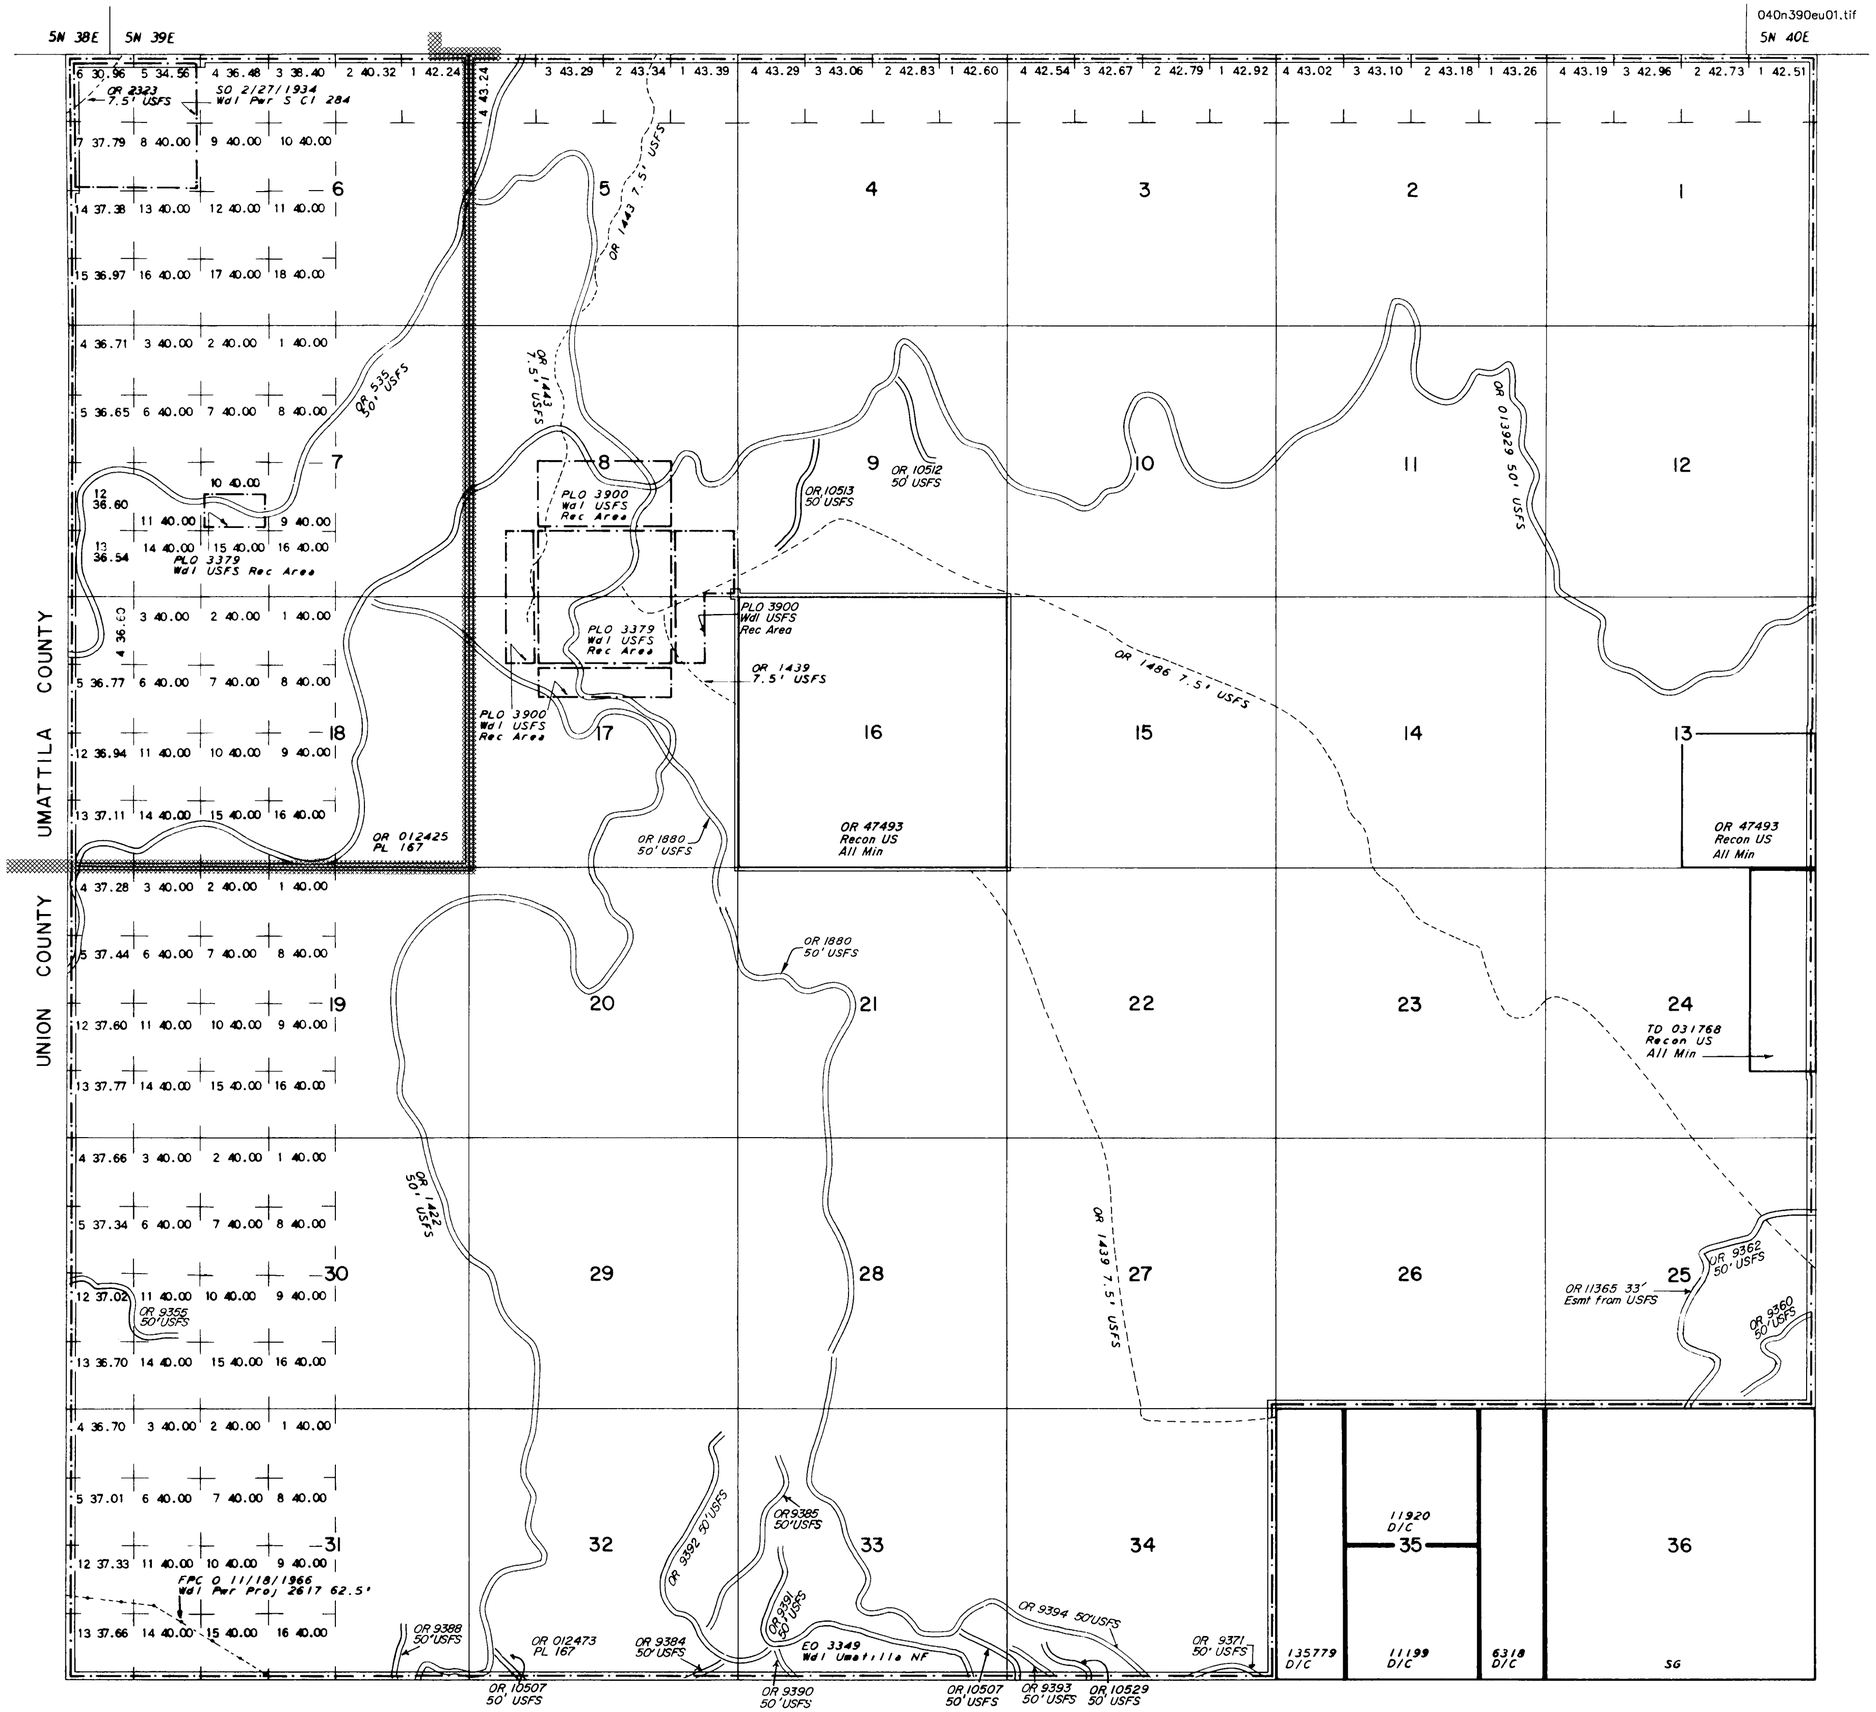

SCALE in Chains

10 5 0 10 20 30 40 60 80

660 0 660 2640 3960 5280

SCALE in Feet

WARNING STATEMENT

This plat is the Bureau's Record of Title, and should be used only as a graphic display of the township survey data. Records hereon do not reflect title changes which may have been affected by lateral movements of rivers or other bodies of water. Refer to the cadastral surveys for official survey information.

STATUS OF PUBLIC DOMAIN LAND AND MINERAL TITLES

MT/USE PLAT

INDEX TO SEGREGATED TRACTS				
RESURVEY	ORIGINAL SURVEY			
TRACT NO	T	R	SEC	SUBDIVISION

FOR ORDERS AFFECTING DISPOSAL OR USE OF UNIDENTIFIED LANDS WITHDRAWN FOR CLASSIFICATION, MINERAL, WATER AND/OR OTHER PUBLIC PURPOSES, REFER TO INDEX OF MISCELLANEOUS DOCUMENTS

OR 012473 Det PL 167 (Act of Cong 07/23/1955) completed 03/15/1963, all NF surface Mgmt by USFS

OR 012425 Det PL 167 (Act of Cong 07/23/1955) completed 03/19/1963, all NF surface Mgmt by USFS

FILE REF 040n390eu01.tif		AutoMAP2000/GTX RasterCAD 6.0
CONVERT JPEG 03/15/2002	BY	H GISCH
LAST UPDATE 05/16/2002	BY	R LIGONS
POSTED TO PUBLIC RECORDS 05/29/2002		
SURVEYED TOWNSHIP		
SURVEYED COORDINATE SOURCE		
GCDB NAD 83 CURRENT TO		N/A
IMAGE SOURCE		SCANNED ORIGINAL MTP
PROJECTION		N/A
COORDINATE ELEVATION		N/A
SOURCE FOR METES & BOUNDS		N/A
NOTES		
USE PLAT Lsbl Min		

T 4 N
R 39 E