TOWNSHIP 5 SOUTH RANGE 7 WEST OF THE WILLAMETTE MERIDIAN, OREGON

DISTRICT

COUNTY

050s070wu01.tif

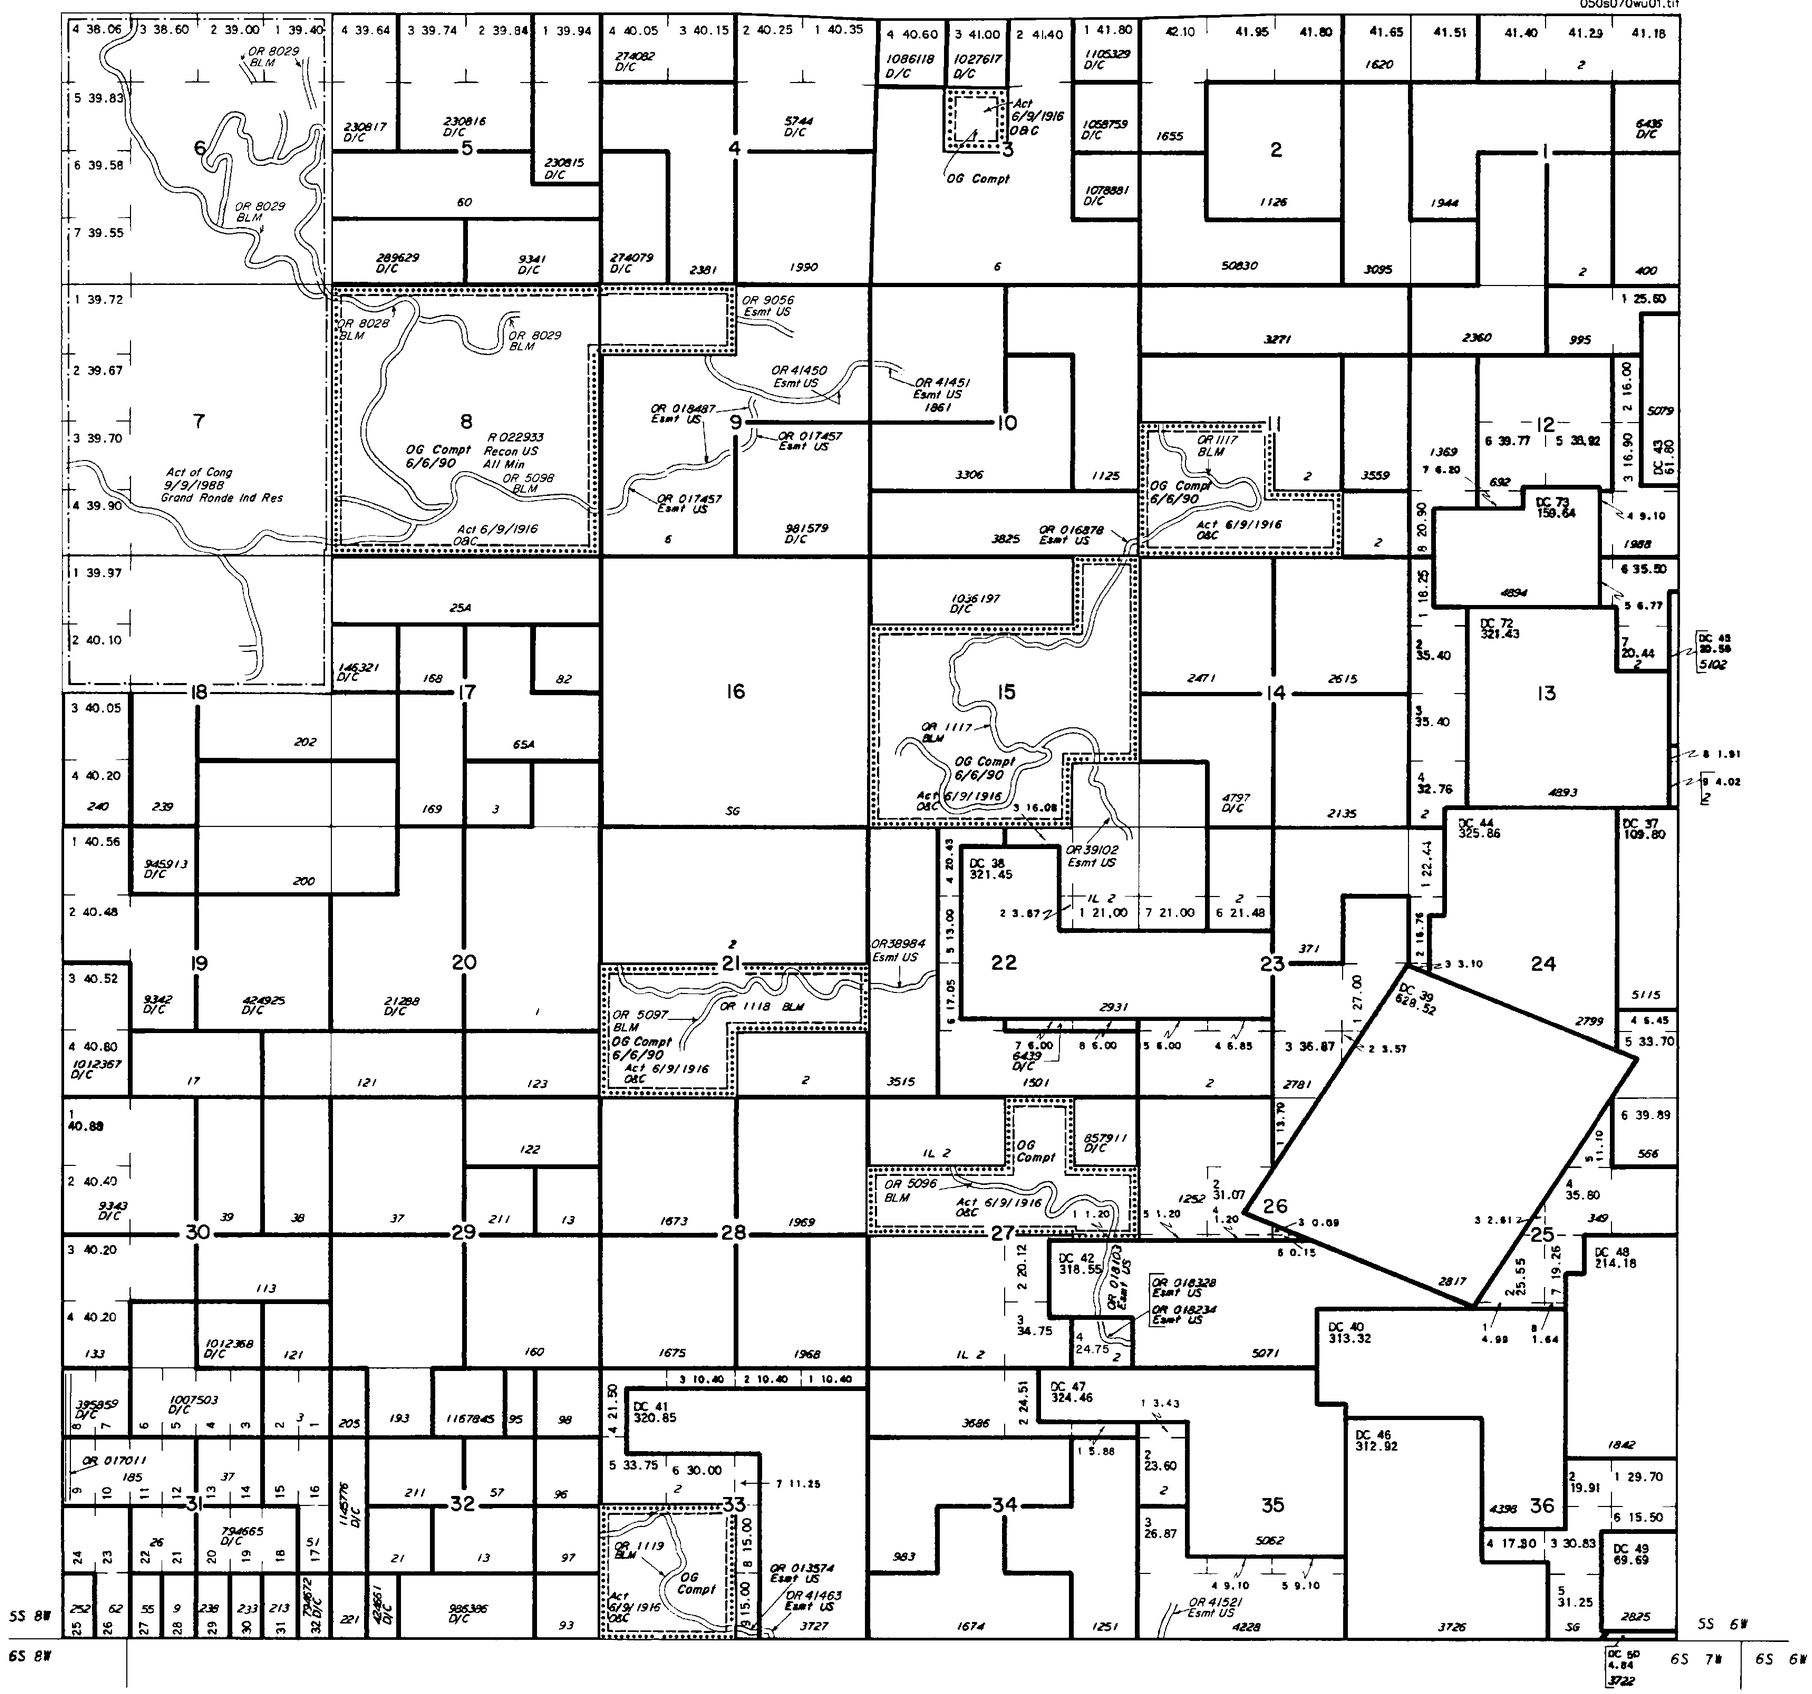

SCALE in Chains

10 5 0 10 20 30 40 60 80

SCALE in Feet

660 0 660 2640 3960 5280

WARNING STATEMENT

This plat is the Bureau's Record of Title, and should be used only as a graphic display of the township survey data. Records hereon do not reflect title changes which may have been affected by lateral movements of rivers or other bodies of water. Refer to the cadastral surveys for official survey information.

STATUS OF PUBLIC DOMAIN LAND AND MINERAL TITLES AND ACQUIRED LANDS

MT/USE PLAT

INDEX TO SEGREGATED TRACTS				
RESURVEY	ORIGINAL SURVEY			
TRACT NO	T	R	SEC	SUBDIVISION

FOR ORDERS AFFECTING DISPOSAL OR USE OF UNIDENTIFIED LANDS WITHDRAWN FOR CLASSIFICATION, MINERAL, WATER AND/OR OTHER PUBLIC PURPOSES, REFER TO INDEX OF MISCELLANEOUS DOCUMENTS.

OR 018234 QCD from US
Sec 27: M&B Lot 4 0.45 Ac

FILE REF: 050s070wu01.tif	AutoCAD/GTX
CONVERT JPEG: 03/23/2001	BY: H. GISCH
LAST UPDATE: 07/21/2014	BY: D. LEAVENWORTH
POSTED TO PUBLIC RECORDS: 08/19/2014	
SURVEYED TOWNSHIP	
SURVEYED COORDINATE SOURCE:	
GCDB NAD 83 CURRENT TO:	N/A
IMAGE SOURCE:	SCANNED ORIGINAL MTP
PROJECTION:	N/A
COORDINATE ELEVATION:	N/A
SOURCE FOR METES & BOUNDS:	N/A
NOTES:	
USE PLAT: Lsbl Min	

T. 5S
R. 7W