PARTIALLY SURVEYED TOWNSHIP 9 SOUTH RANGE 7 EAST OF THE WILLAMETTE MERIDIAN, OREGON

Protraction Diagram No 40 accepted 07/15/1966
File No 14 33FR4215 03/06/1968, Amdt 05/08/1996

SALEM DISTRICT

MARION COUNTY

STATUS OF PUBLIC DOMAIN
LAND AND MINERAL TITLES

MT/USE PLAT

090s070eu01.tif

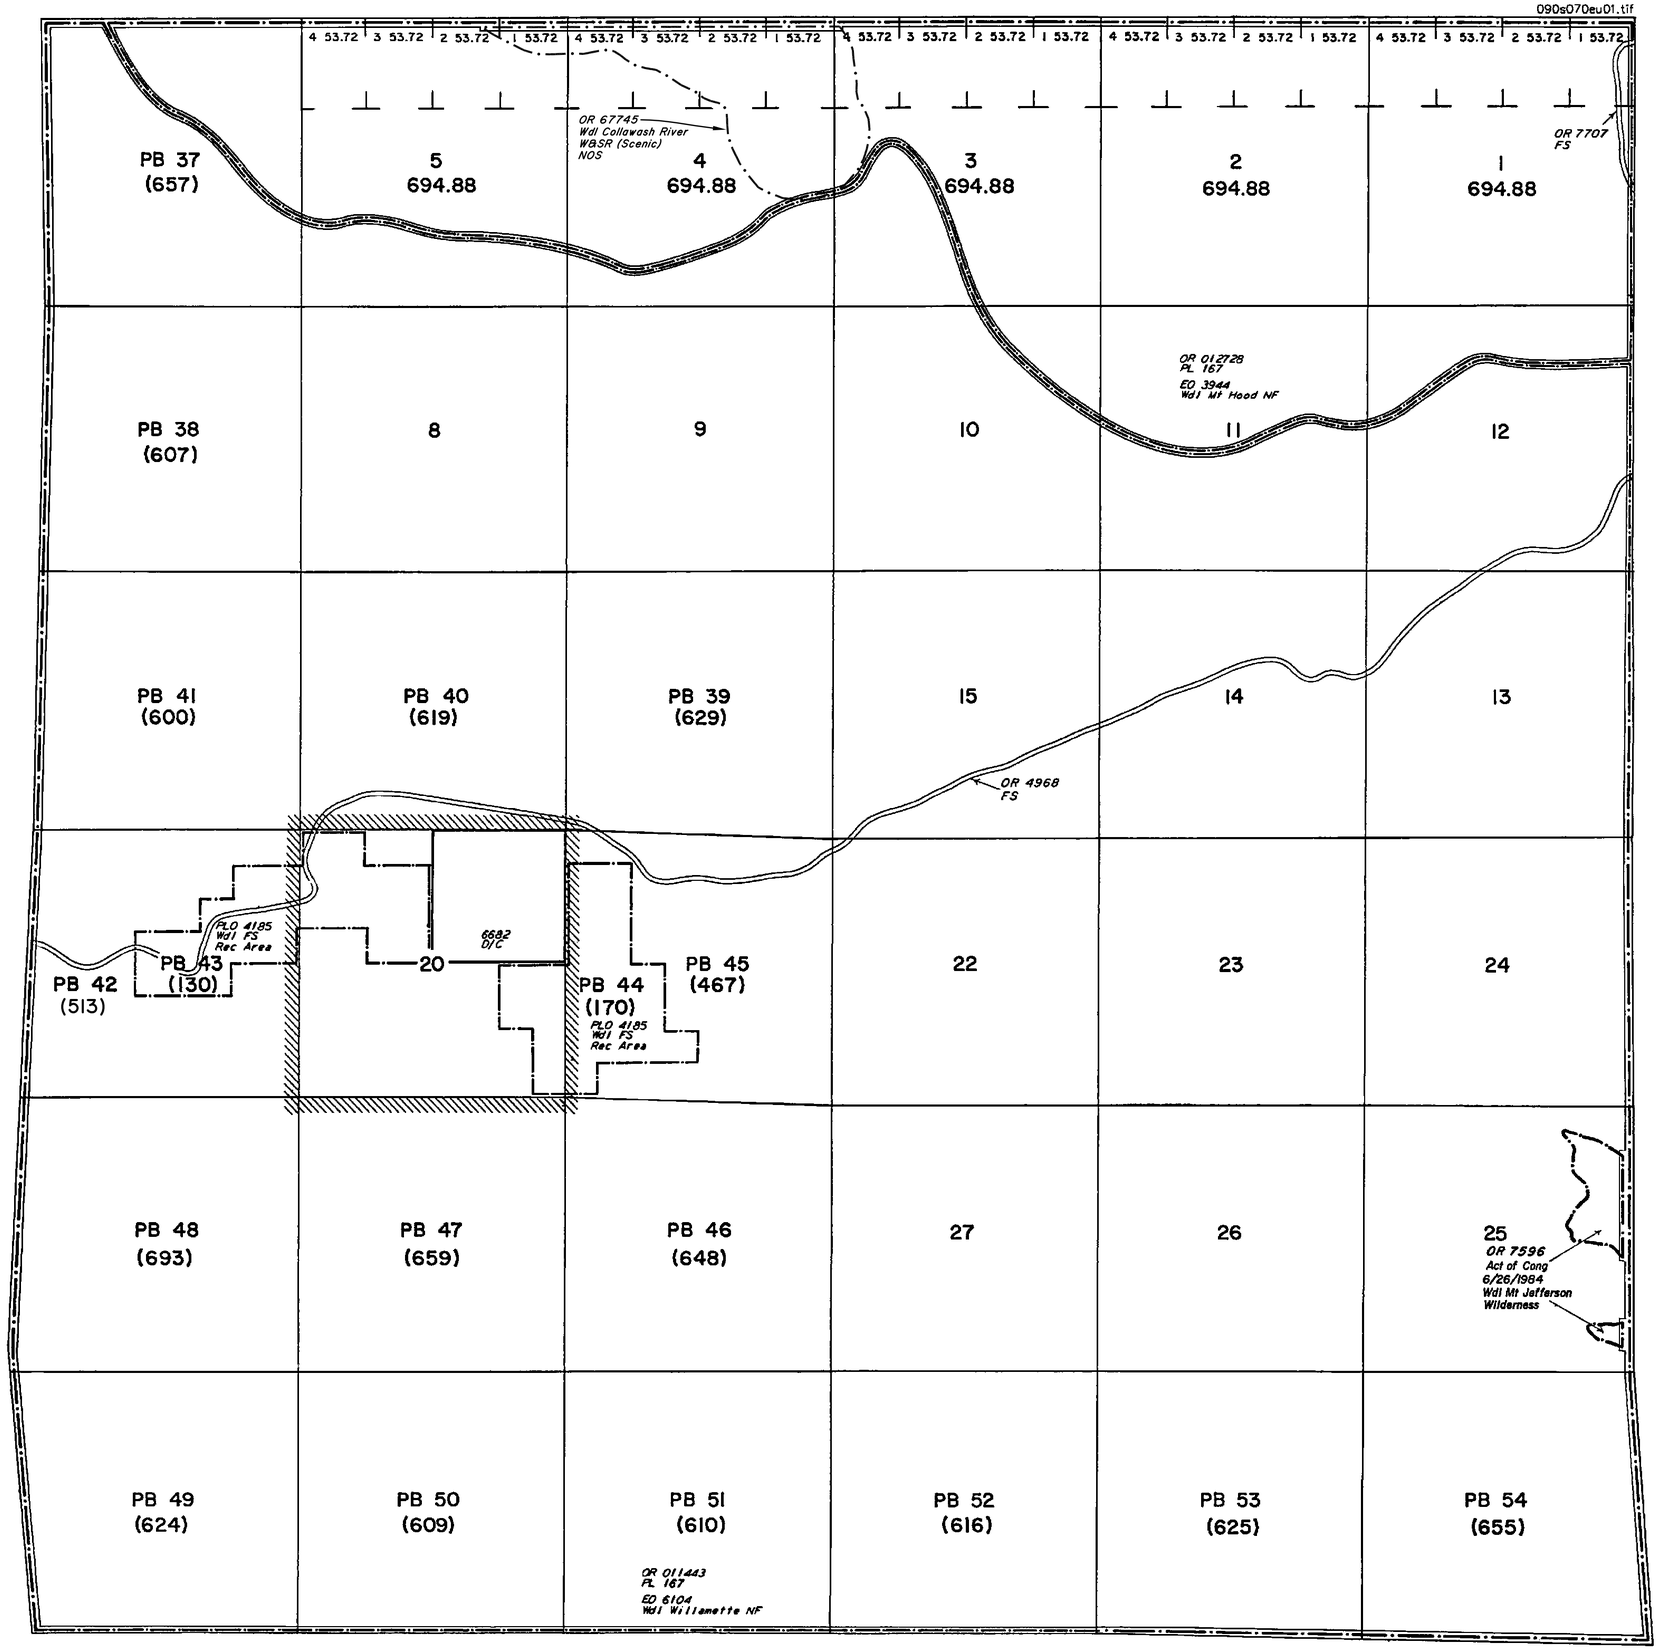

INDEX TO SEGREGATED TRACTS				
RESURVEY	ORIGINAL SURVEY			
TRACT NO	T	R	SEC	SUBDIVISION

FOR ORDERS AFFECTING DISPOSAL OR USE OF UNIDENTIFIED LANDS WITHDRAWN FOR CLASSIFICATION, MINERAL, WATER AND/OR OTHER PUBLIC PURPOSES, REFER TO INDEX OF MISCELLANEOUS DOCUMENTS.

SO 03/16/1907 Wdl FS Adm S
Sec 6: M&B

OR 011443 Det PL 167 (Act of Cong 07/23/1955)
completed 01/26/1962, all NF surface mgmt by FS

OR 012728 Det PL 167 (Act of Cong 07/23/1955)
completed 03/15/1963, all NF surface mgmt by FS

OR 18883 Wdl Pwr Proj 2030
Secs 12,13,14,15,16,17,18 M&B

FILE REF: 090s070eu01.tif	AutoCAD/GTX
CONVERT JPEG: 03/23/2001	BY: H. GISCH
LAST UPDATE: 01/11/2016	BY: D. LEAVENWORTH
POSTED TO PUBLIC RECORDS: 02/17/2016	

SURVEYED TOWNSHIP
SURVEYED COORDINATE SOURCE:
GCDB NAD 83 CURRENT TO: N/A
IMAGE SOURCE: SCANNED ORIGINAL MTP
PROJECTION: N/A
COORDINATE ELEVATION: N/A
SOURCE FOR METES & BOUNDS: N/A

NOTES:

USE PLAT: Geo, Lsbl Min

T. 9 S.
R. 7 E.

SCALE in Chains
10 5 0 10 20 30 40 60 80
660 0 660 2640 3960 5280
SCALE in Feet

WARNING STATEMENT

This plat is the Bureau's Record of Title, and should be used only as a graphic display of the township survey data. Records hereon do not reflect title changes which may have been affected by lateral movements of rivers or other bodies of water. Refer to the cadastral surveys for official survey information.