TOWNSHIP 9 SOUTH, RANGE 15 EAST, OF THE WILLAMETTE MERIDIAN, OREGON

PRINEVILLE DISTRICT

JEFFERSON COUNTY

090s150eu01.tif

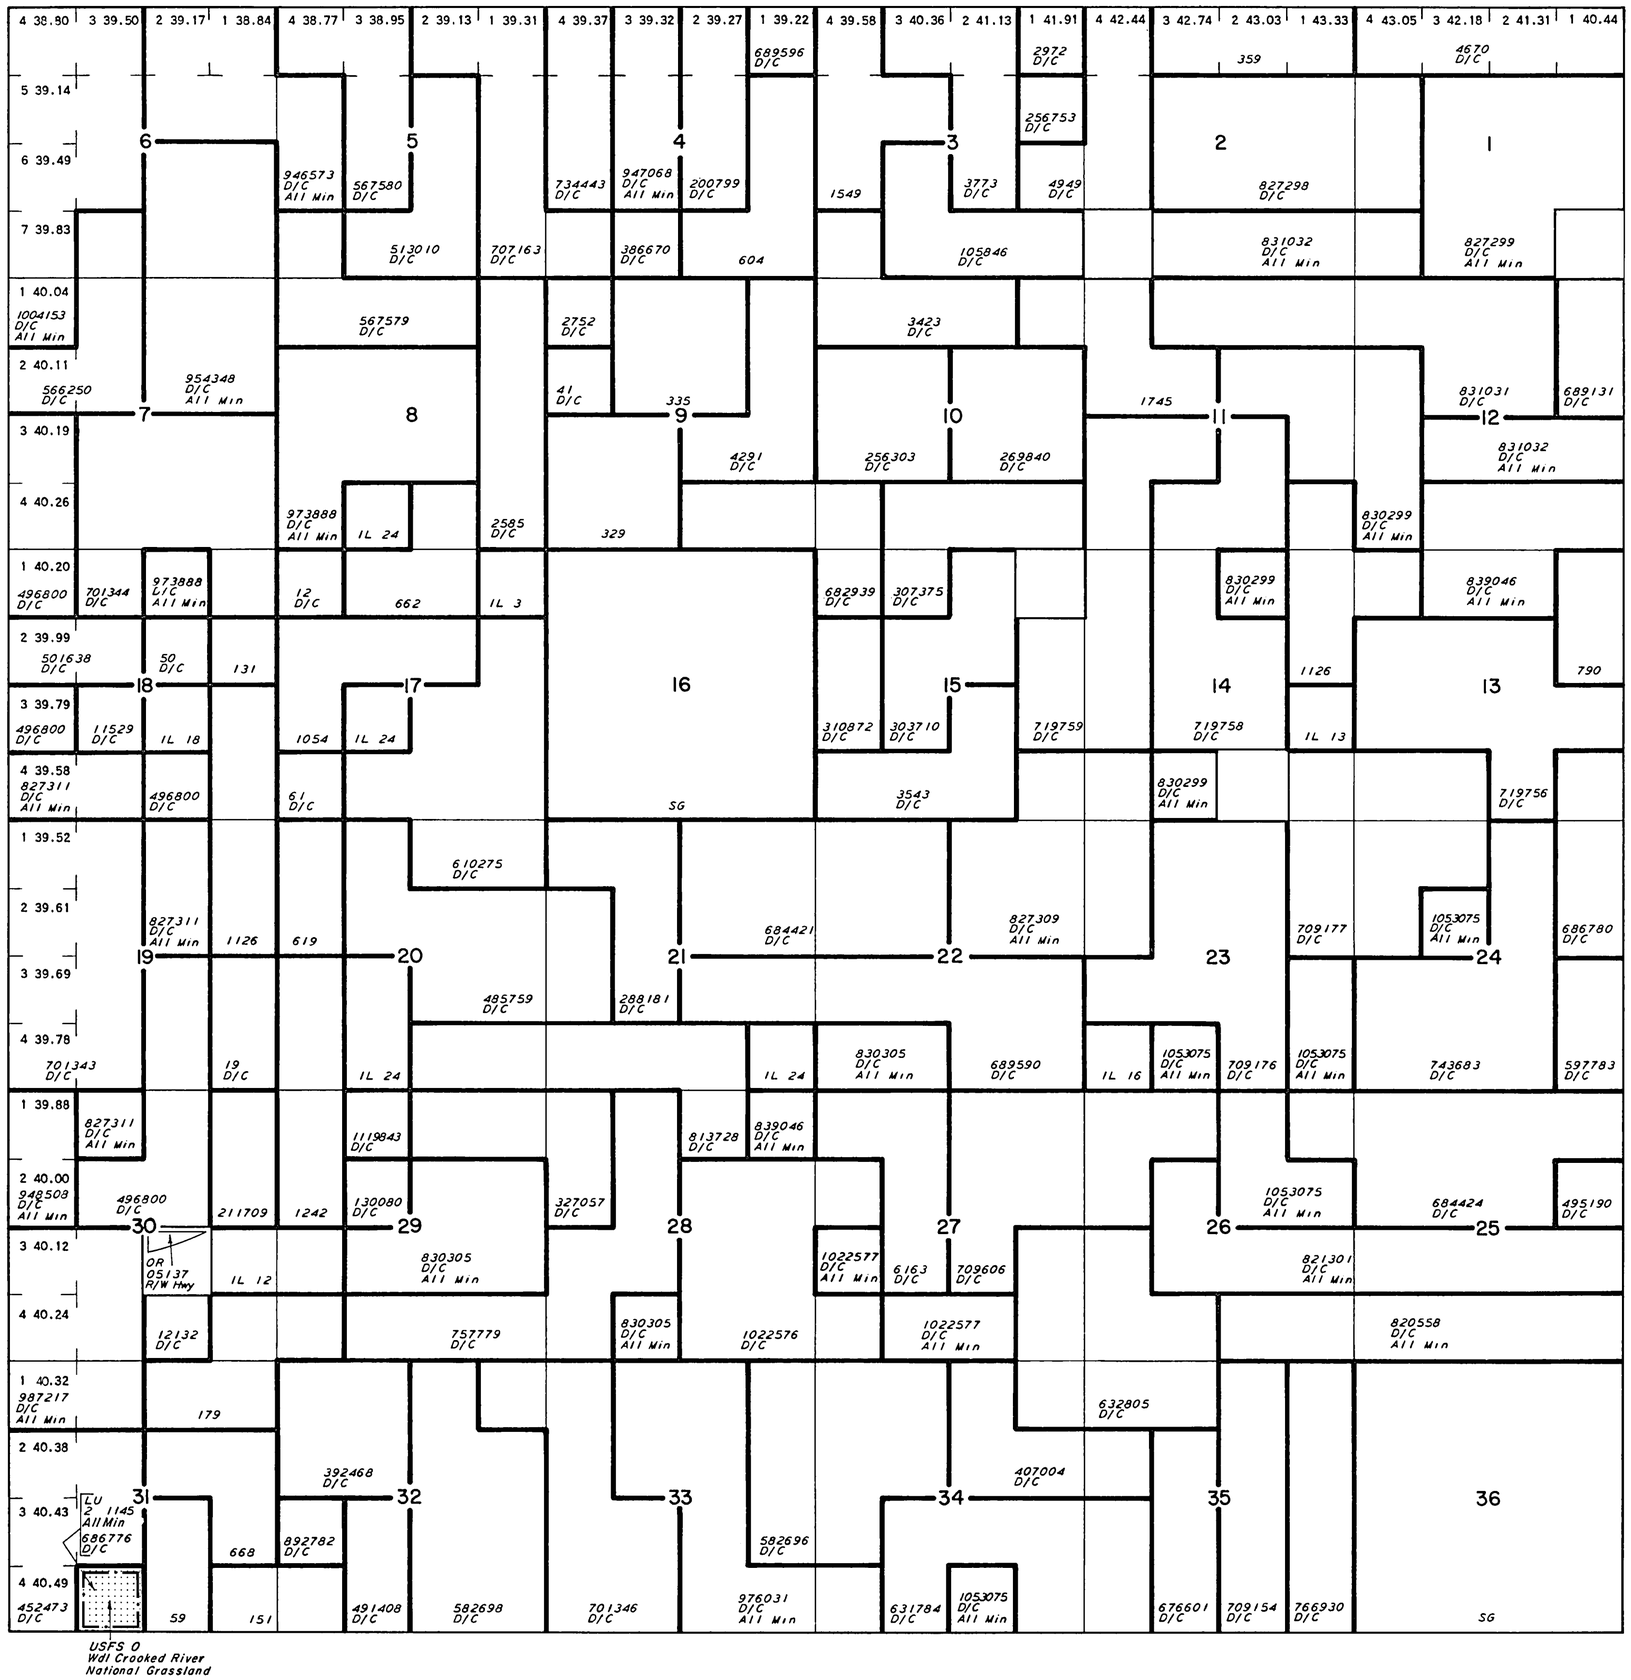

STATUS OF PUBLIC DOMAIN LAND AND MINERAL TITLES AND ACQUIRED LANDS

MT/USE PLAT

INDEX TO SEGREGATED TRACTS				
RESURVEY	ORIGINAL SURVEY			
TRACT NO	T	R	SEC	SUBDIVISION

FOR ORDERS AFFECTING DISPOSAL OR USE OF UNIDENTIFIED LANDS WITHDRAWN FOR CLASSIFICATION, MINERAL, WATER AND/OR OTHER PUBLIC PURPOSES, REFER TO INDEX OF MISCELLANEOUS DOCUMENTS

OR 54252 R/W Fiber Optics UNDGD
Sec 30: NW¼SE¼

FILE REF 090s150eu01.tif		AutoMAP2000/GTX RasterCAD 6.0
CONVERT JPEG 03/11/2002	BY	H GISCH
LAST UPDATE 08/13/2002	BY	R LIGONS
POSTED TO PUBLIC RECORDS 09/10/2002		
SURVEYED TOWNSHIP		
SURVEYED COORDINATE SOURCE		
GCDB NAD 83 CURRENT TO		N/A
IMAGE SOURCE		SCANNED ORIGINAL MTP
PROJECTION		N/A
COORDINATE ELEVATION		N/A
SOURCE FOR METES & BOUNDS		N/A
NOTES		
USE PLAT Lsbl Min		

T 9 S
R 15 E

SCALE in Chains

10 5 0 10 20 30 40 60 80

660 0 660 2640 3960 5280

SCALE in Feet

WARNING STATEMENT

This plat is the Bureau's Record of Title, and should be used only as a graphic display of the township survey data. Records hereon do not reflect title changes which may have been affected by lateral movements of rivers or other bodies of water. Refer to the cadastral surveys for official survey information.