TOWNSHIP 10 SOUTH RANGE 6 EAST OF THE WILLAMETTE MERIDIAN, OREGON

SALEM DISTRICT

STATUS OF PUBLIC DOMAIN
LAND AND MINERAL TITLES

MT/USE PLAT

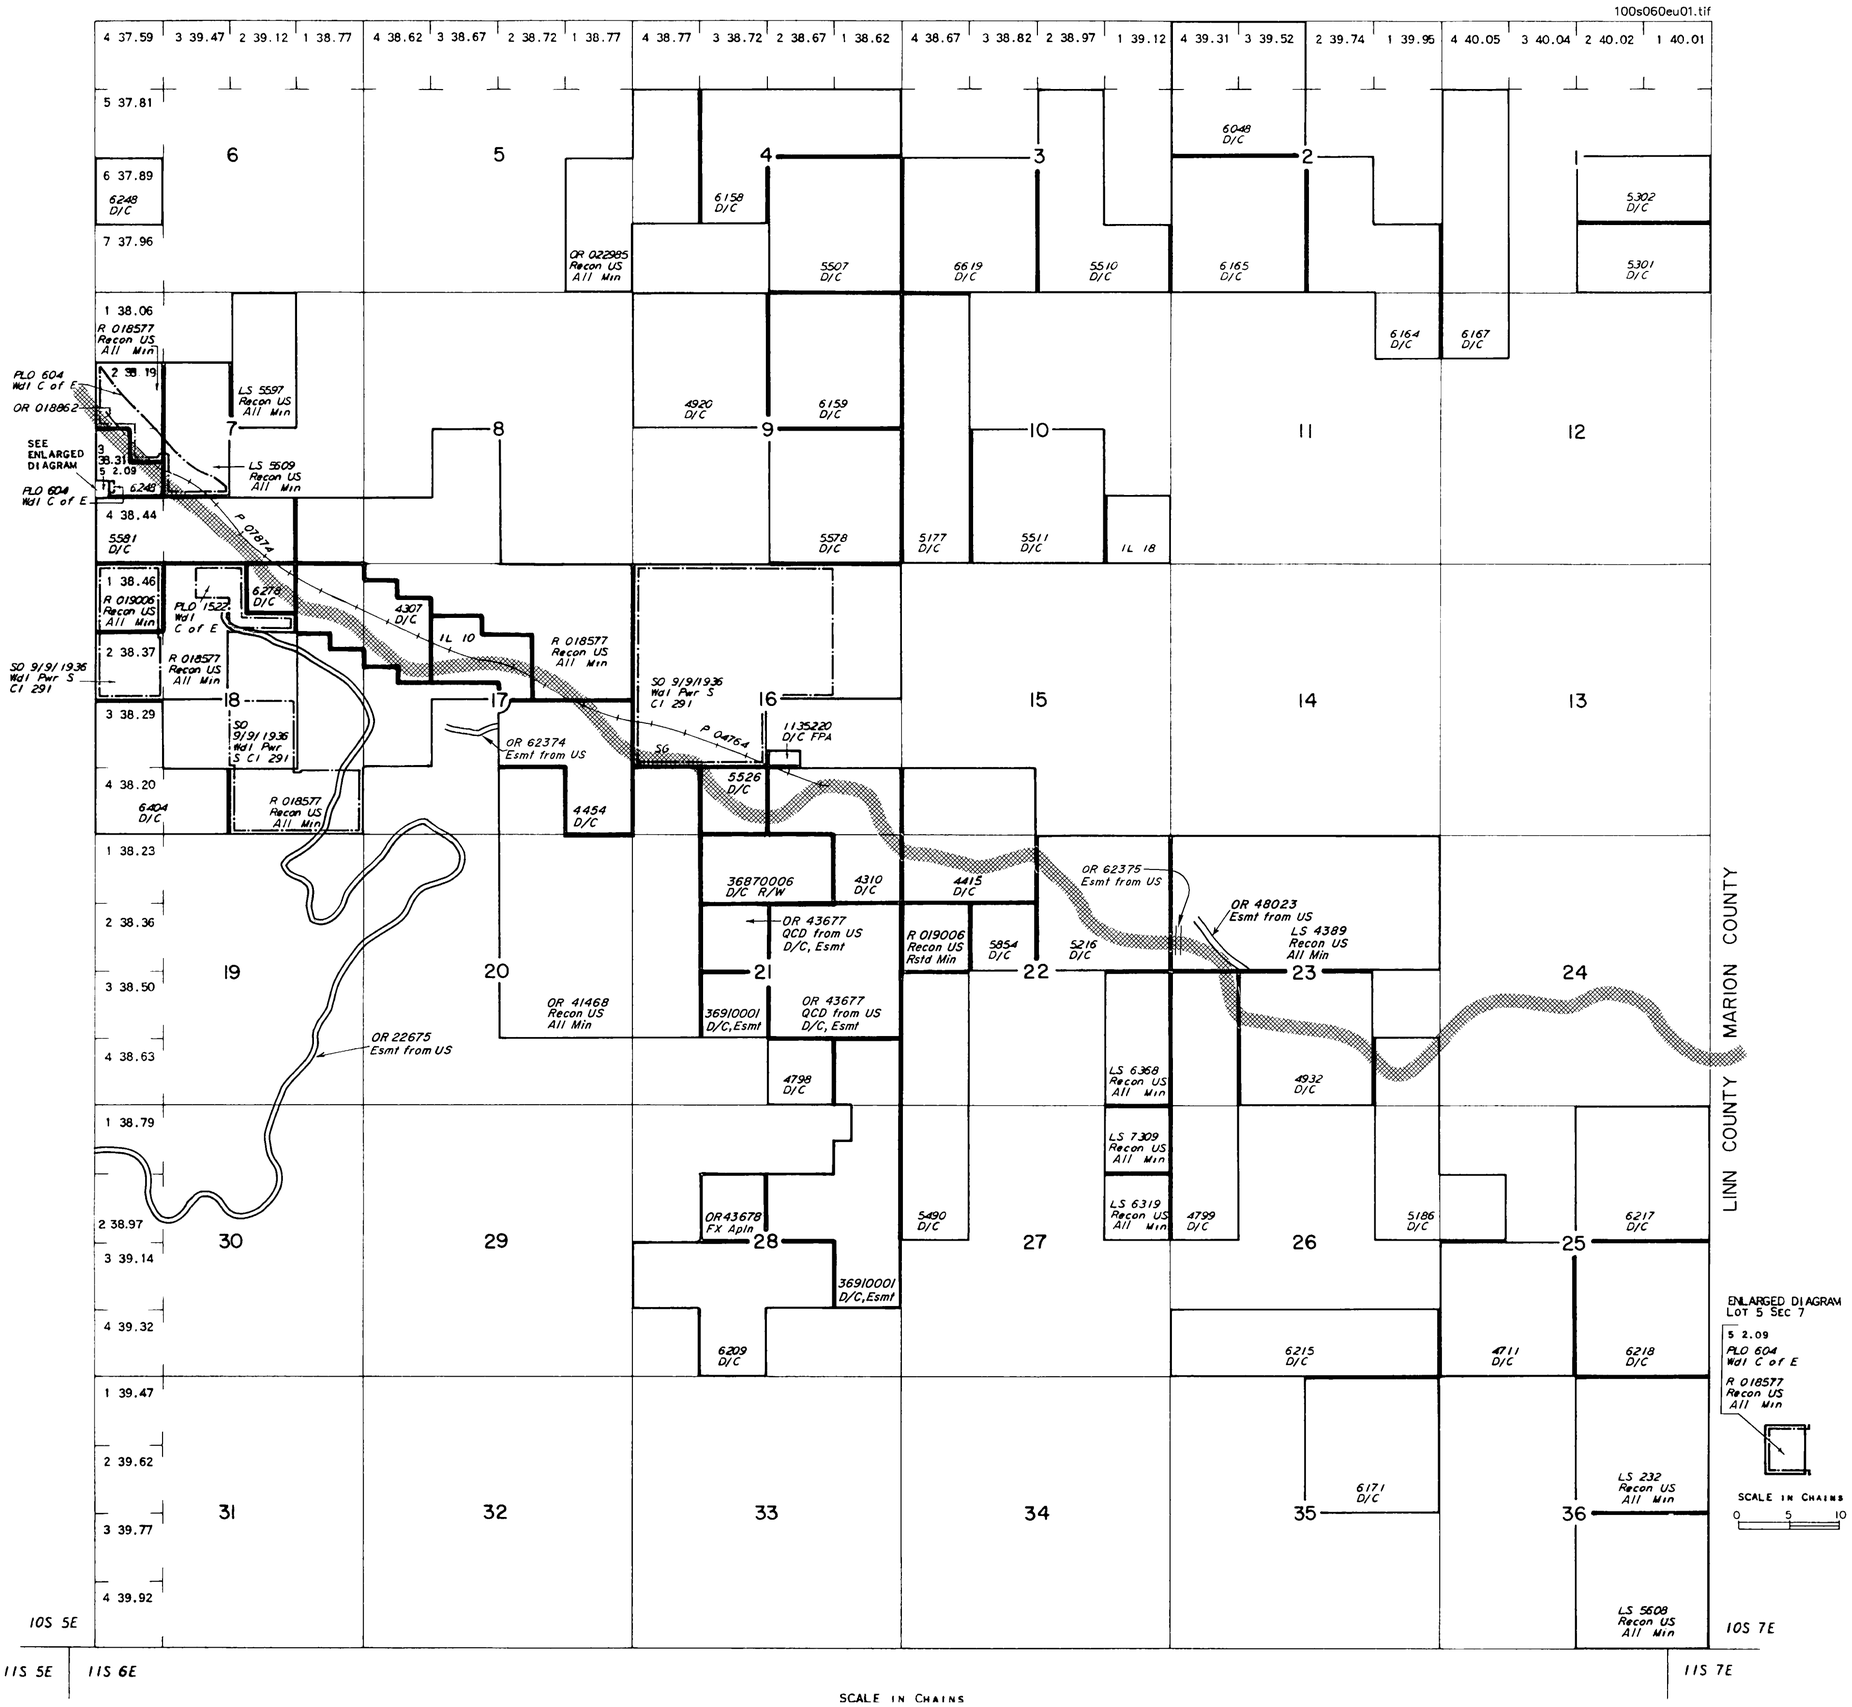

INDEX TO SEGREGATED TRACTS

RESURVEY	ORIGINAL SURVEY			
TRACT NO	T	R	SEC	SUBDIVISION

FOR ORDERS AFFECTING DISPOSAL OR USE OF UNIDENTIFIED LANDS WITHDRAWN FOR CLASSIFICATION, MINERAL, WATER AND/OR OTHER PUBLIC PURPOSES, REFER TO INDEX OF MISCELLANEOUS DOCUMENTS.

All Tp incl in Wdl Willamette NF EO 6104 04/06/1933

BLM O 08/16/1951 Pwr Proj 850 Open to Entry subj to Sec 24 FPA
Sec 16: S½SW¼NW¼SE¼

All Tp incl in OR 011443 Def PL 167 (Act of Cong 07/23/1955) completed 01/26/1962, all NF surface mgmt by FS

OR 66705 Esmt from US
Sec 18: NE¼NE¼

OR 66706 Esmt from US
Sec 24: NE¼SE¼

FILE REF: 100s060eu01.tif	ACAD Map2010/GTX RasterCAD 2010
CONVERT JPEG: 10/20/1999	BY: H. GISCH
LAST UPDATE: 09/30/2011	BY: D. LEAVENWORTH
POSTED TO PUBLIC RECORDS: 10/03/2011	

SURVEYED TOWNSHIP
SURVEYED COORDINATE SOURCE:
GCDB NAD 83 CURRENT TO: N/A
IMAGE SOURCE: SCANNED ORIGINAL MTP
PROJECTION: N/A
COORDINATE ELEVATION: N/A
SOURCE FOR METES & BOUNDS: N/A

NOTES:

USE PLAT: Geo, Lsbl Min

T. 10 S.
R. 6 E.

SCALE IN CHAINS

SCALE in Chains
10 5 0 10 20 30 40 60 80
660 0 660 2640 3960 5280
SCALE in Feet

WARNING STATEMENT

This plat is the Bureau's Record of Title, and should be used only as a graphic display of the township survey data. Records hereon do not reflect title changes which may have been affected by lateral movements of rivers or other bodies of water. Refer to the cadastral surveys for official survey information.