TOWNSHIP 12 SOUTH RANGE 4 EAST OF THE WILLAMETTE MERIDIAN, OREGON

SALEM DISTRICT

LINN COUNTY

STATUS OF PUBLIC DOMAIN
LAND AND MINERAL TITLES

MT PLAT

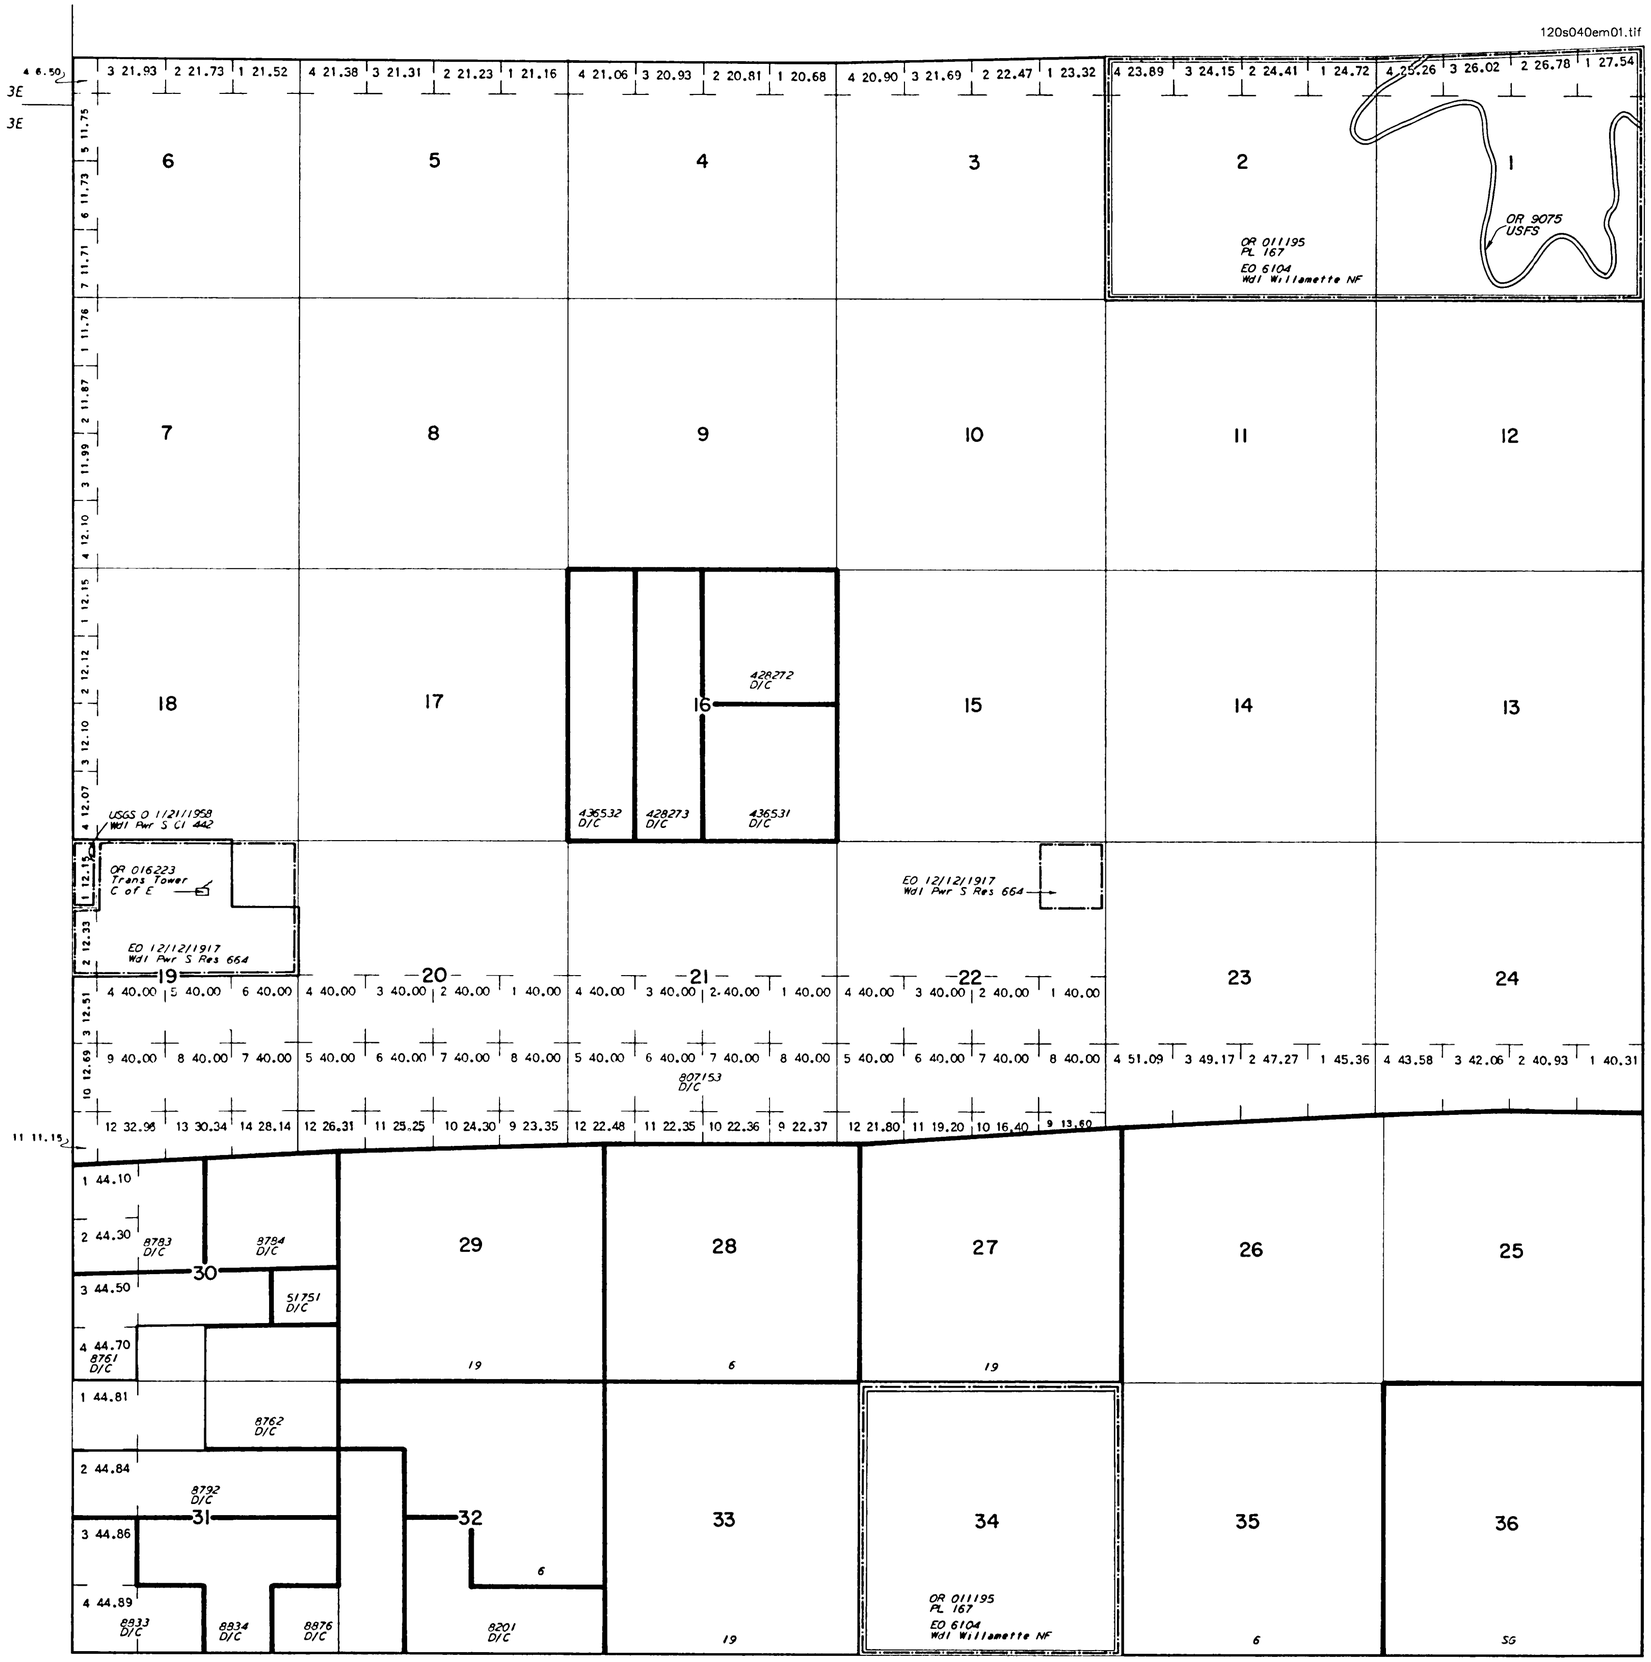

INDEX TO SEGREGATED TRACTS				
RESURVEY	ORIGINAL SURVEY			
TRACT NO	T	R	SEC	SUBDIVISION

FOR ORDERS AFFECTING DISPOSAL OR USE OF
UNIDENTIFIED LANDS WITHDRAWN FOR CLASSIFICATION,
MINERAL, WATER AND/OR OTHER PUBLIC PURPOSES,
REFER TO INDEX OF MISCELLANEOUS DOCUMENTS

BLM O 10/23/1956 Pwr S Res 664, Open to Entry
Subj to Sec 24 FPA
Sec 19: W½NE¼, SE¼NE¼, E½NW¼, Lot 2

OR 011195 Det PL 167 (Act of Cong 07/23/1955)
completed 01/22/1968, Amdt 04/19/2005, all NF
surface mgmt by FS

PLO 5490 02/12/1975 Wdl Mult Use Mgmt OR 012693
All public lands under Sec Int Juris
Modified by PLO 7043 06/13/1994

FILE REF 120s040em01.tif	ACAD Map2000/GTX RasterCAD 6.0
CONVERT JPEG 10/13/1999	BY H GISCH
LAST UPDATE 05/24/2005	BY D LEAVENWORTH
POSTED TO PUBLIC RECORDS 06/10/2005	
SURVEYED TOWNSHIP	
SURVEYED COORDINATE SOURCE	
GCDB NAD 83 CURRENT TO	N/A
IMAGE SOURCE	SCANNED ORIGINAL MTP
PROJECTION	N/A
COORDINATE ELEVATION	N/A
SOURCE FOR METES & BOUNDS	N/A
NOTES	
USE PLAT	

T 12 S
R 4 E

SCALE in Chains
10 5 0 10 20 30 40 60 80
660 0 660 2640 3960 5280
SCALE in Feet

WARNING STATEMENT

This plat is the Bureau's Record of Title, and should be used only as a graphic display of the township survey data. Records hereon do not reflect title changes which may have been affected by lateral movements of rivers or other bodies of water. Refer to the cadastral surveys for official survey information.