TOWNSHIP 12 SOUTH RANGE 21 EAST OF THE WILLAMETTE MERIDIAN, OREGON

PRINEVILLE DISTRICT

WHEELER COUNTY

STATUS OF PUBLIC DOMAIN
LAND AND MINERAL TITLES

MT/USE PLAT

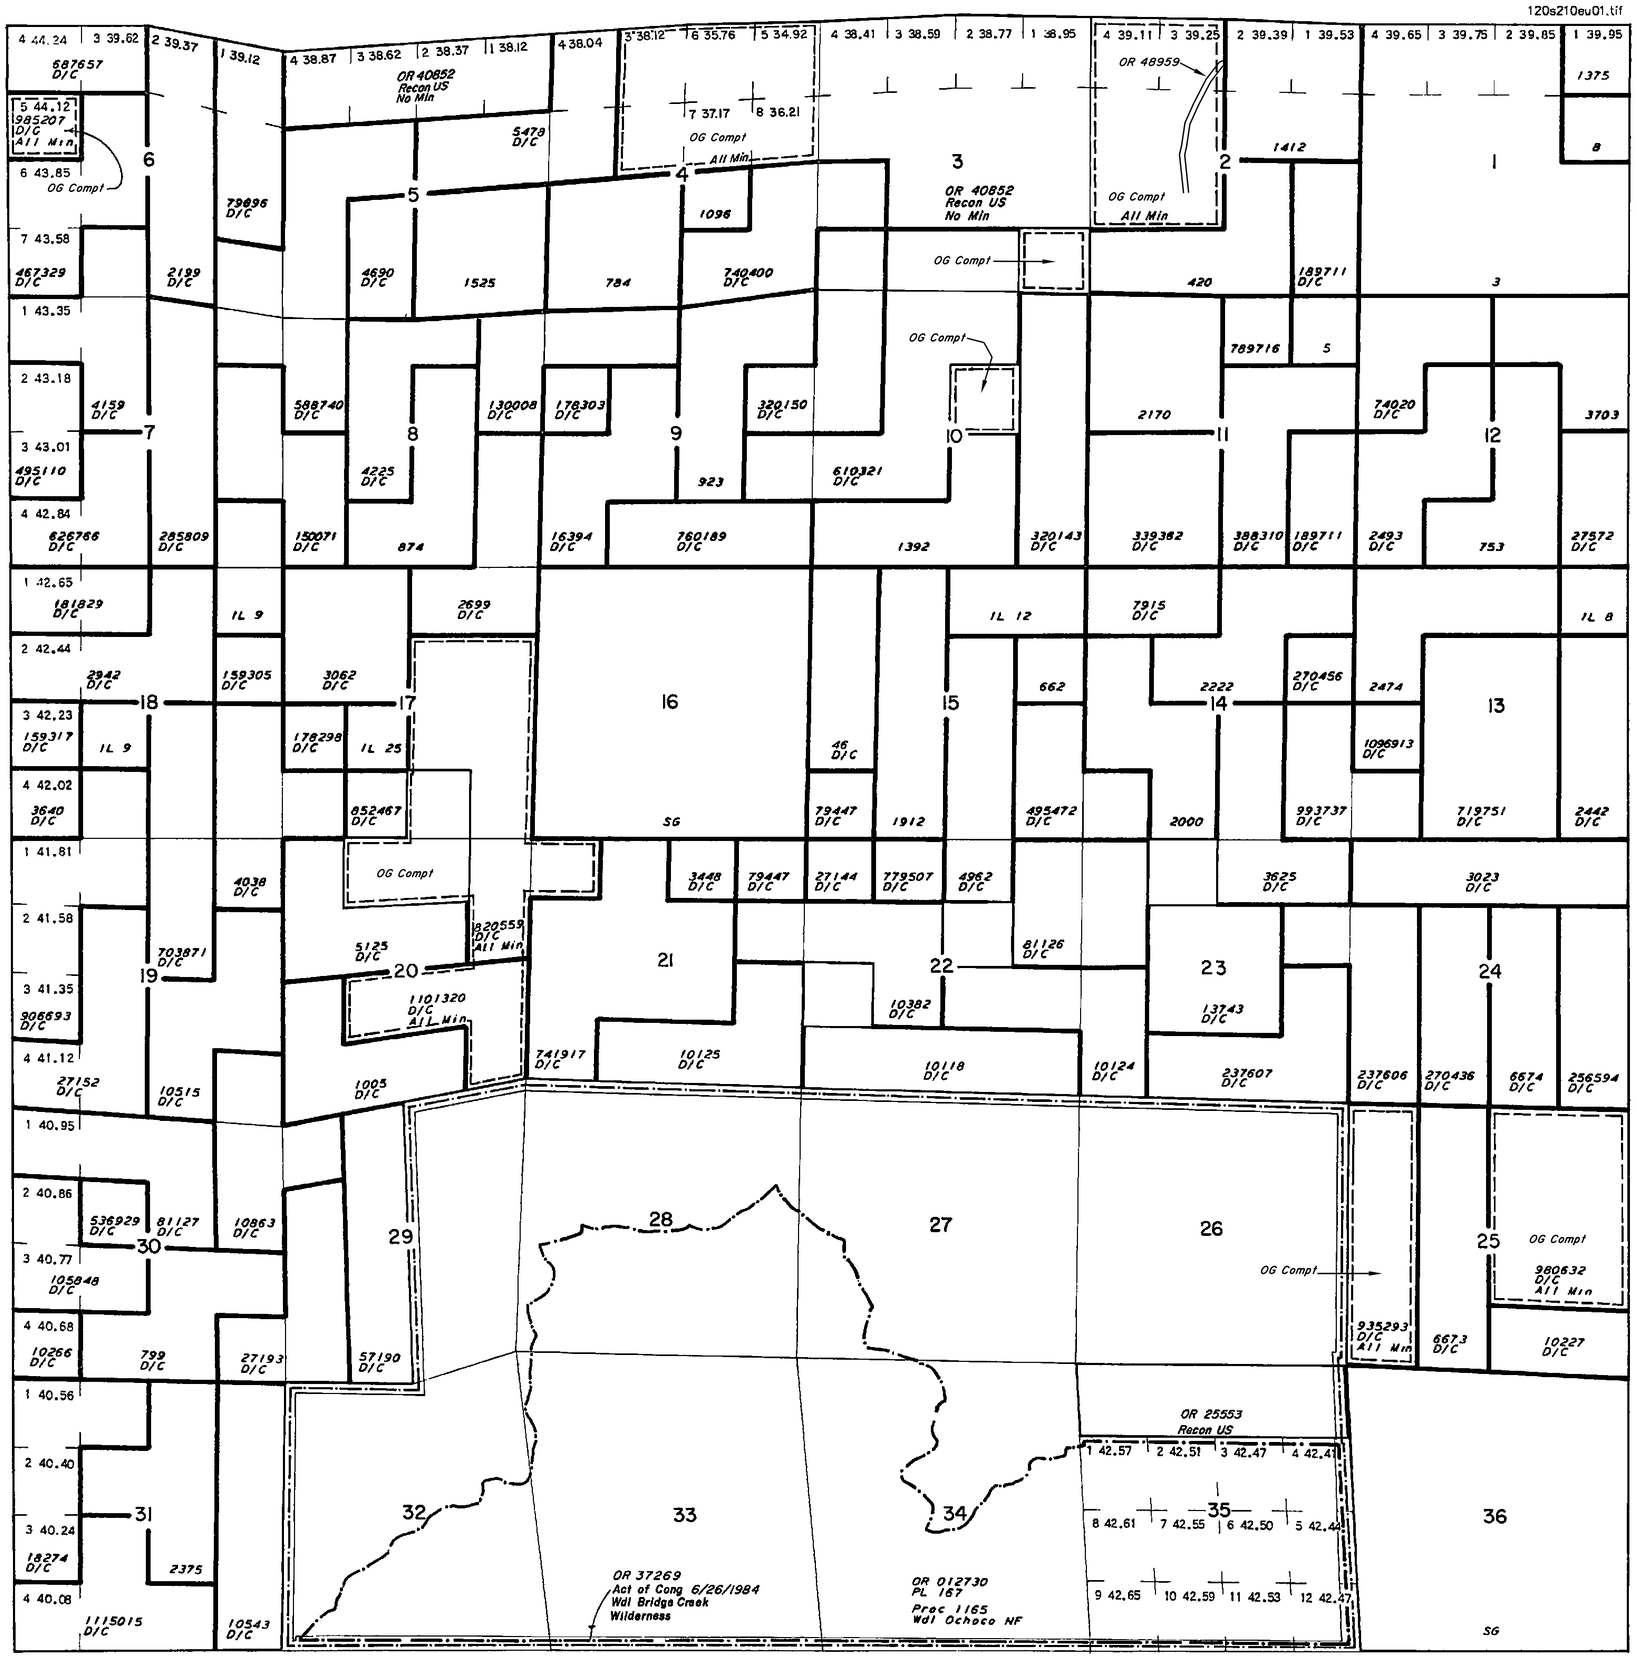

INDEX TO SEGREGATED TRACTS				
RESURVEY	ORIGINAL SURVEY			
TRACT NO	T	R	SEC	SUBDIVISION

FOR ORDERS AFFECTING DISPOSAL OR USE OF UNIDENTIFIED LANDS WITHDRAWN FOR CLASSIFICATION, MINERAL, WATER AND/OR OTHER PUBLIC PURPOSES, REFER TO INDEX OF MISCELLANEOUS DOCUMENTS.

OR 017730 Det PL 167 (Act of Cong 7/23/1955) completed 4/12/1963, all NF surface mgmt by FS

OR 48959 R/W Rd, Pipe Line
Sec 2: E½NW¼, NE¼SW¼

FILE REF: 120s210eu01.tif	AutoCAD/GTX
CONVERT JPEG: 07/20/2001	BY: H. GISCH
LAST UPDATE: 05/14/2014	BY: D. LEAVENWORTH
POSTED TO PUBLIC RECORDS: 07/08/2014	
SURVEYED TOWNSHIP	
SURVEYED COORDINATE SOURCE:	
GCDB NAD 83 CURRENT TO:	N/A
IMAGE SOURCE:	SCANNED ORIGINAL MTP
PROJECTION:	N/A
COORDINATE ELEVATION:	N/A
SOURCE FOR METES & BOUNDS:	N/A
NOTES:	
USE PLAT: Lsbl Min	

T. 12 S.
R. 21 E.

SCALE in Chains
10 5 0 10 20 30 40 60 80
660 0 660 2640 3960 5280
SCALE in Feet

WARNING STATEMENT

This plat is the Bureau's Record of Title, and should be used only as a graphic display of the township survey data. Records hereon do not reflect title changes which may have been affected by lateral movements of rivers or other bodies of water. Refer to the cadastral surveys for official survey information.