TOWNSHIP 14 SOUTH RANGE 11 EAST OF THE WILLAMETTE MERIDIAN, OREGON

PRINEVILLE DISTRICT

DESCHUTES COUNTY

140s110eu01.tif

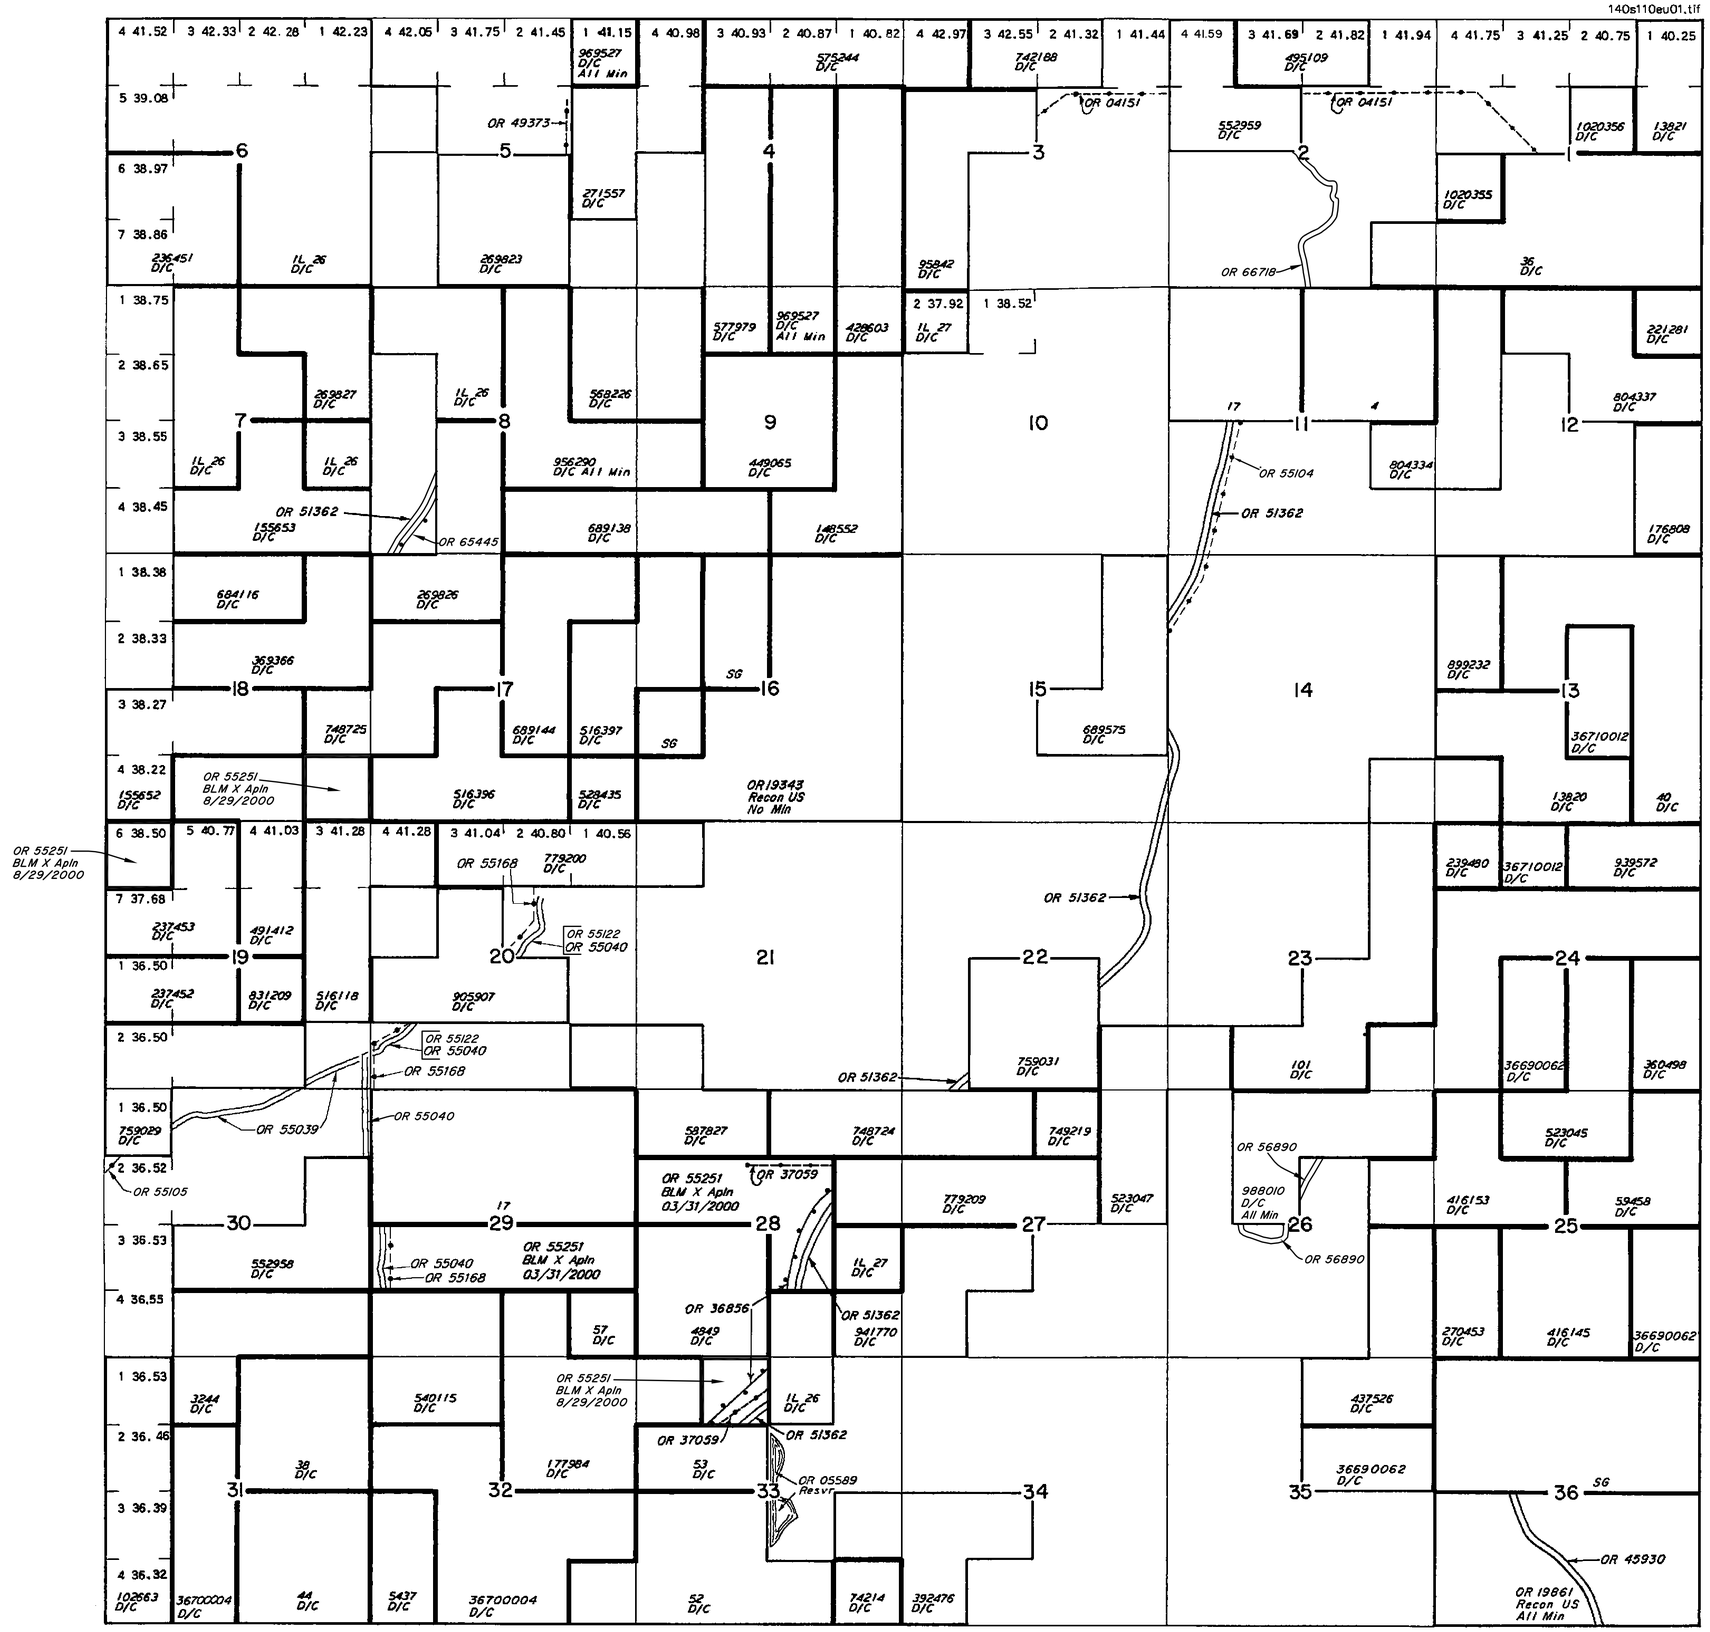

SCALE in Chains

10 5 0 10 20 30 40 60 80

660 0 660 2640 3960 5280

SCALE in Feet

WARNING STATEMENT

This plat is the Bureau's Record of Title, and should be used only as a graphic display of the township survey data. Records hereon do not reflect title changes which may have been affected by lateral movements of rivers or other bodies of water. Refer to the cadastral surveys for official survey information.

STATUS OF PUBLIC DOMAIN LAND AND MINERAL TITLES

MT/USE PLAT

INDEX TO SEGREGATED TRACTS

RESURVEY	ORIGINAL SURVEY			
TRACT NO	T	R	SEC	SUBDIVISION

FOR ORDERS AFFECTING DISPOSAL OR USE OF UNIDENTIFIED LANDS WITHDRAWN FOR CLASSIFICATION, MINERAL, WATER AND/OR OTHER PUBLIC PURPOSES, REFER TO INDEX OF MISCELLANEOUS DOCUMENTS.

OR 3225 09/13/1968 SD O Cl Mult Use
All unapprop public land
Entire Township

OR 48822 R/W Trans Line
Sec 28: SW¼NE¼

FILE REF: 140s110eu01.tif	AutoCAD/GTX
CONVERT JPEG: 11/03/1999	BY: H. GISCH
LAST UPDATE: 04/19/2016	BY: D. LEAVENWORTH
POSTED TO PUBLIC RECORDS: 06/28/2016	

SURVEYED TOWNSHIP
- SURVEYED COORDINATE SOURCE:
  - GCDB NAD 83 CURRENT TO: N/A
  - IMAGE SOURCE: SCANNED ORIGINAL MTP
- PROJECTION: N/A
- COORDINATE ELEVATION: N/A
- SOURCE FOR METES & BOUNDS: N/A

NOTES:

USE PLAT: Lsbl Min

T. 14 S.
R. 11 E.