TOWNSHIP 17 SOUTH RANGE 5 WEST OF THE WILLAMETTE MERIDIAN, OREGON

EUGENE DISTRICT

LANE COUNTY

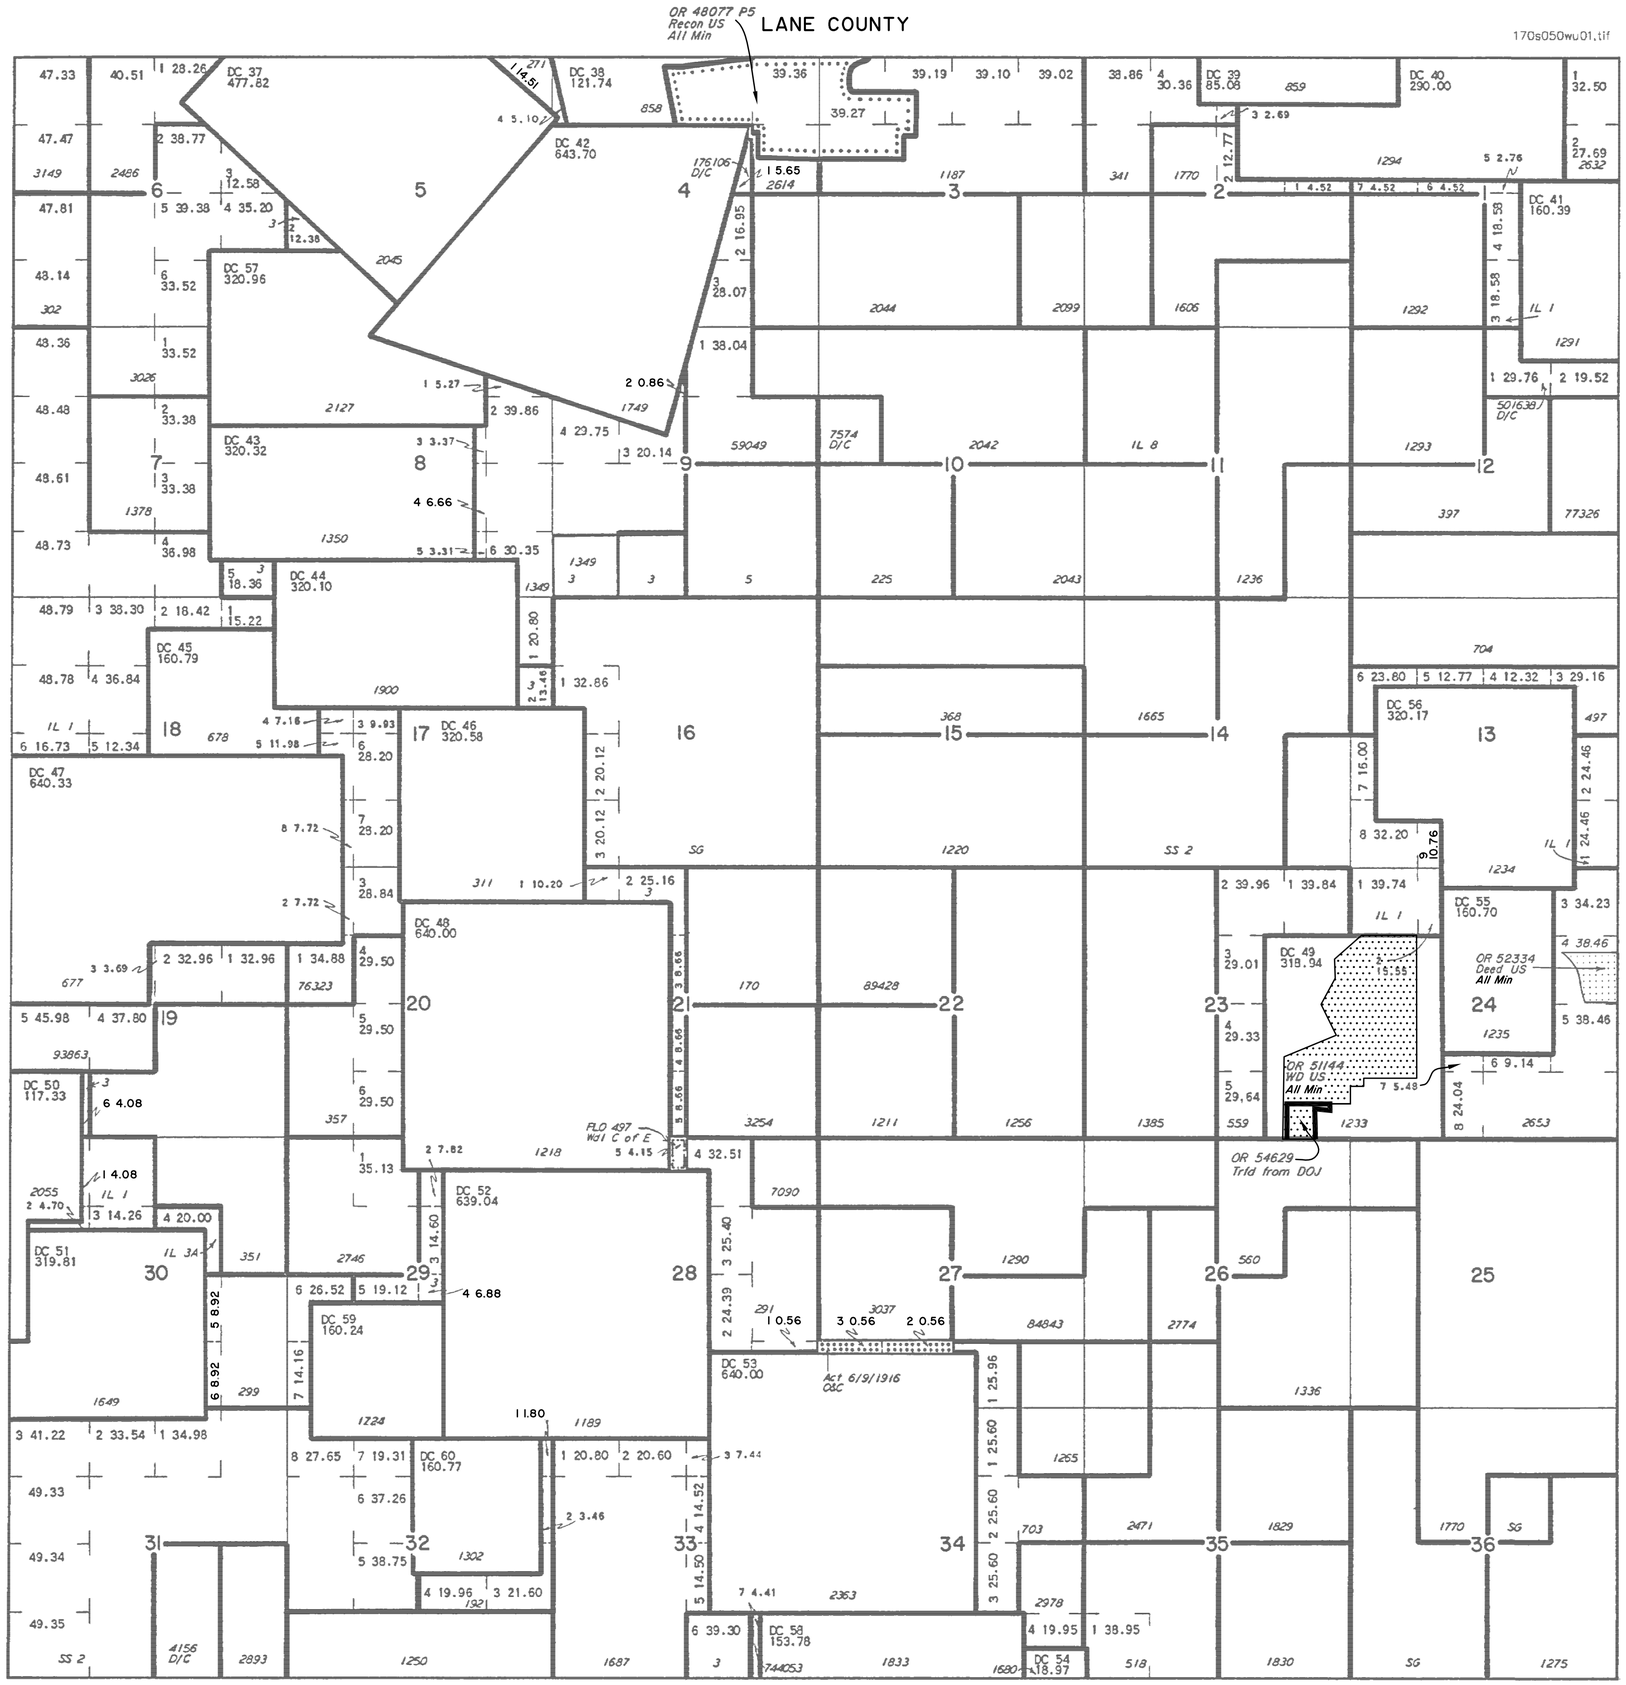

STATUS OF PUBLIC DOMAIN LAND AND MINERAL TITLES AND ACQUIRED LANDS

MT/USE PLAT

INDEX TO SEGREGATED TRACTS				
RESURVEY	ORIGINAL SURVEY			
TRACT NO	T	R	SEC	SUBDIVISION

FOR ORDERS AFFECTING DISPOSAL OR USE OF UNIDENTIFIED LANDS WITHDRAWN FOR CLASSIFICATION, MINERAL, WATER AND/OR OTHER PUBLIC PURPOSES, REFER TO INDEX OF MISCELLANEOUS DOCUMENTS.

PLO 497 07/13/1948 Wdl C of E flood control
Sec 27: Lots 2,3
Sec 28: Lot 5

PLO 5490 02/12/1975 Wd Mult Use Mgmt OR 012693
All Public Lands under Sec Int Juris
Modified by PLO 7043 06/13/1994

FILE REF: 170s050wu01.tif	ACAD MAP2010/GTX RasterCAD 2010
CONVERT JPEG: 04/27/2000	BY: H. GISCH
LAST UPDATE: 11/30/2012	BY: D. LEAVENWORTH
POSTED TO PUBLIC RECORDS: 06/10/2014	

SURVEYED TOWNSHIP
SURVEYED COORDINATE SOURCE:
GCDB NAD 83 CURRENT TO: N/A
IMAGE SOURCE: SCANNED ORIGINAL MTP
PROJECTION: N/A
COORDINATE ELEVATION: N/A
SOURCE FOR METES & BOUNDS: N/A

NOTES:

USE PLAT: Lsbl Min

T. 17 S.
R. 5 W.

SCALE in Chains
10 5 0 10 20 30 40 60 80
660 0 660 2640 3960 5280
SCALE in Feet

WARNING STATEMENT

This plat is the Bureau's Record of Title, and should be used only as a graphic display of the township survey data. Records hereon do not reflect title changes which may have been affected by lateral movements of rivers or other bodies of water. Refer to the cadastral surveys for official survey information.