TOWNSHIP 19 SOUTH RANGE 8 WEST OF THE WILLAMETTE MERIDIAN, OREGON

EUGENE - COOS BAY DISTRICTS

190s080wu01.tif

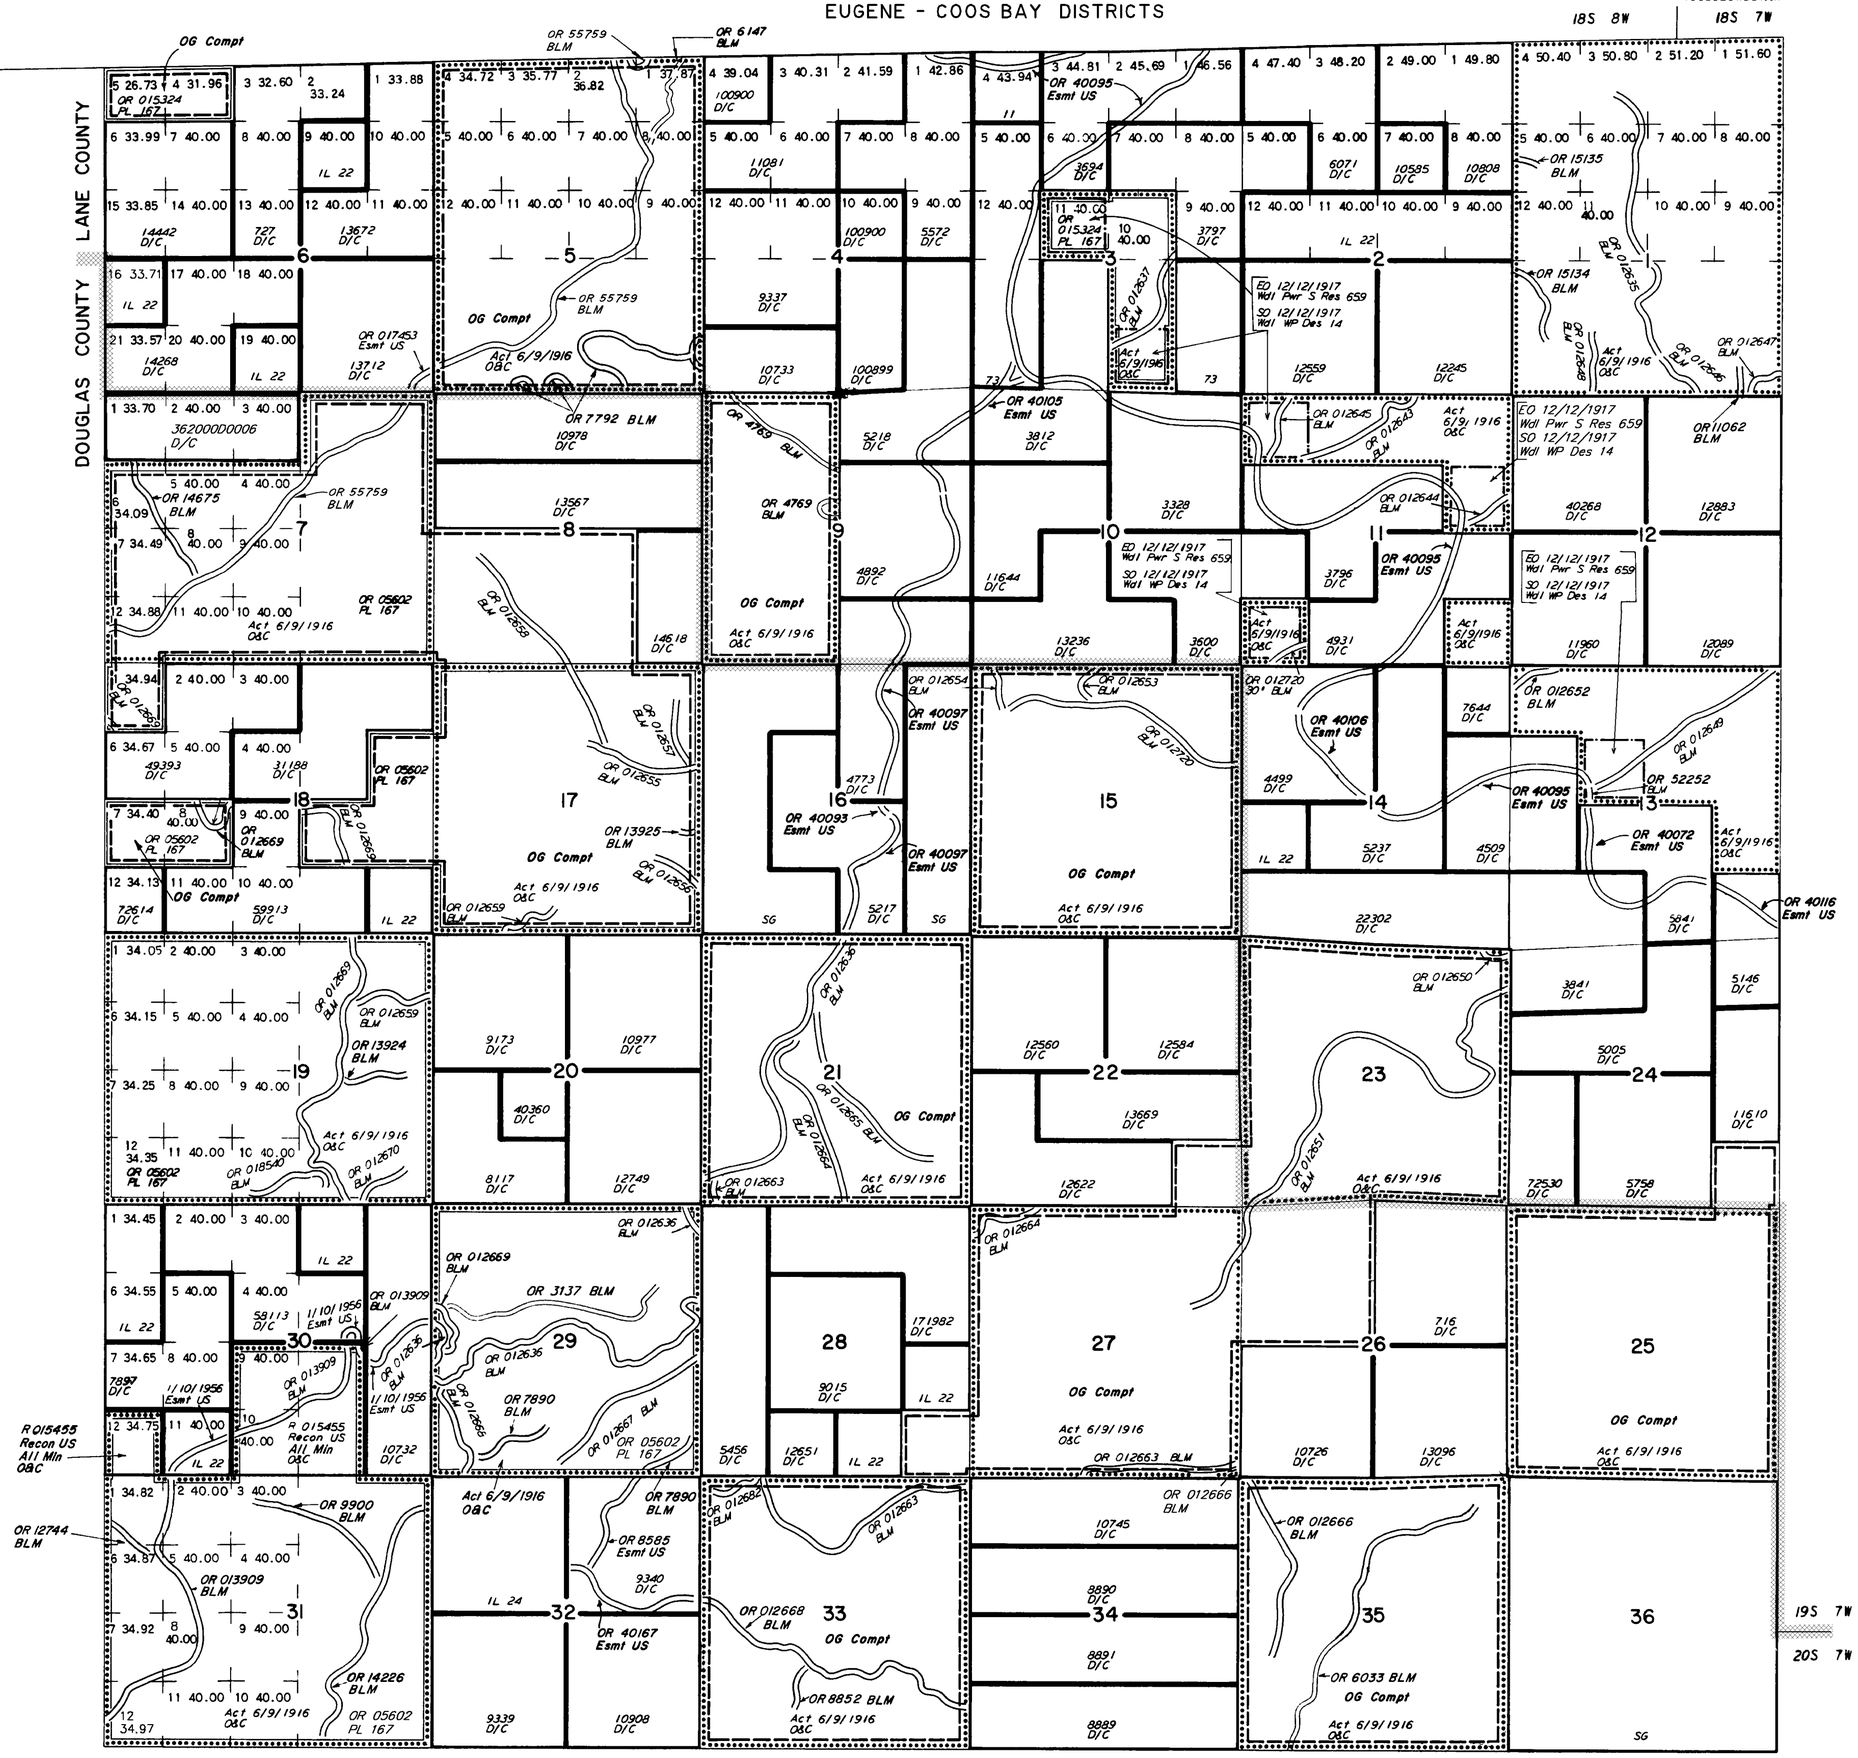

STATUS OF PUBLIC DOMAIN LAND AND MINERAL TITLES

MT/USE PLAT

INDEX TO SEGREGATED TRACTS				
RESURVEY	ORIGINAL SURVEY			
TRACT NO	T	R	SEC	SUBDIVISION

FOR ORDERS AFFECTING DISPOSAL OR USE OF UNIDENTIFIED LANDS WITHDRAWN FOR CLASSIFICATION, MINERAL, WATER AND/OR OTHER PUBLIC PURPOSES, REFER TO INDEX OF MISCELLANEOUS DOCUMENTS.

OR 05602 Det PL 167 (Act of Cong 07/23/1955) completed 05/05/1961, all PD surface Mgmt by BLM

OR 015324 Det PL 167 (Act of Cong 07/23/1955) completed 01/28/1965, all PD surface Mgmt by BLM

PLO 5490 02/12/1975 Wdl Mult Use Mgmt
OR 012693
All Public Lands under Sec Int Juris
Modified by PLO 7043 06/13/1994

See Cadastral Plat approved 08/29/2011 for official area affecting legal subdivision:
Sec 13

FILE REF: 190s080wu01.tif	ACAD MAP2010/GTX RasterCAD 2010
CONVERT JPEG: 03/07/2000	BY: H. GISCH
LAST UPDATE: 01/04/2012	BY: D. LEAVENWORTH
POSTED TO PUBLIC RECORDS: 02/17/2012	
SURVEYED TOWNSHIP	
SURVEYED COORDINATE SOURCE:	
GCDB NAD 83 CURRENT TO:	N/A
IMAGE SOURCE:	SCANNED ORIGINAL MTP
PROJECTION:	N/A
COORDINATE ELEVATION:	N/A
SOURCE FOR METES & BOUNDS:	N/A
NOTES:	
USE PLAT: Lsbl Min	

T. 19 S.
R. 8 W.

SCALE in Chains
10 5 0 10 20 30 40 60 80
660 0 660 2640 3960 5280
SCALE in Feet

WARNING STATEMENT

This plat is the Bureau's Record of Title, and should be used only as a graphic display of the township survey data. Records hereon do not reflect title changes which may have been affected by lateral movements of rivers or other bodies of water. Refer to the cadastral surveys for official survey information.